


T10N-R01W-14_0000_MCS

State of Indiana) SS:
County of Monroe)


I, Lee Utt, hereby certify that I am a Land Surveyor licensed in compliance with the laws of the State of Indiana; that this Plat and attached descriptions correctly represents a survey completed by me on the 28th day of June, 1994; that all monuments shown thereon actually exist; and that their location and type are, to the best of my knowledge, accurately shown.

Lee Utt
L. S. 50089, Indiana
1604 Fresh Meadows, Sec.
Washington, Indiana 47401

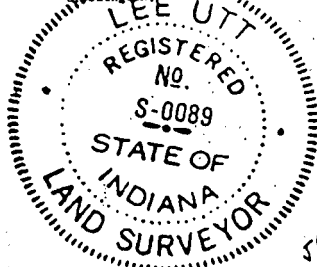

WALTER SARE
D.R. 23-76-451
SCALE: 1"=100'

STATE OF INDIANA

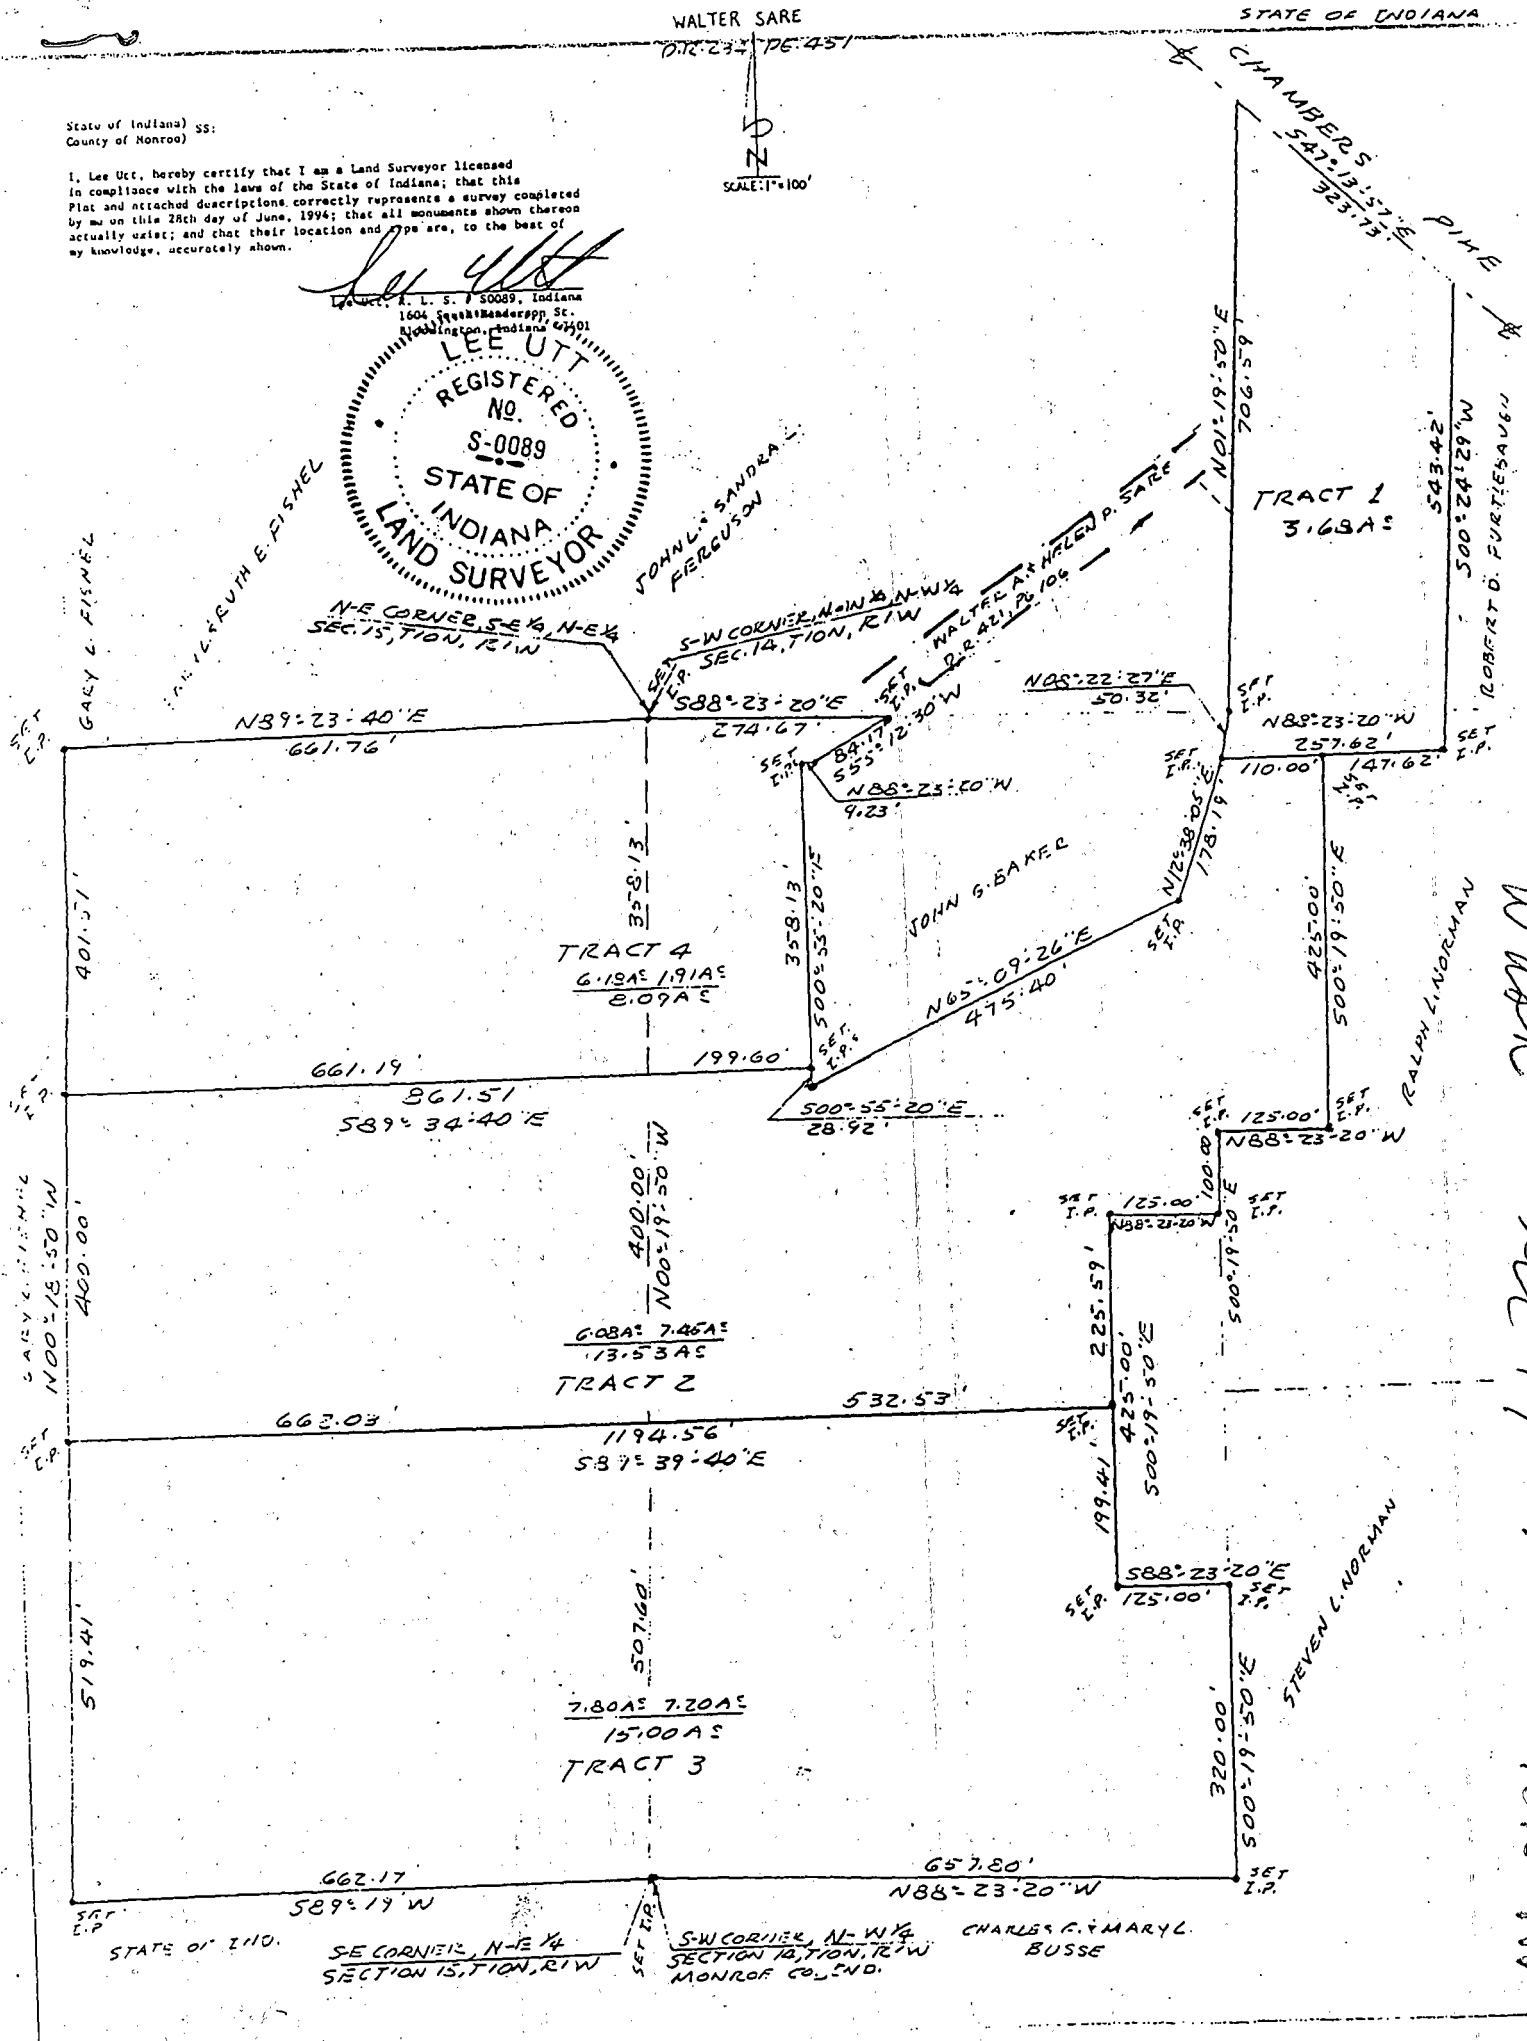

thence to a set 1/2 inch iron pin; thence North 00 degrees 18 minutes 50 seconds West for 519.41 feet and to a set 5/8 inch iron pin; thence South 89 degrees 39 minutes 40 seconds East for 1194.56 feet and to a set 5/8 inch iron pin; thence South 00 degrees 19 minutes 50 seconds East for 199.41 feet and to a set 1/2 inch iron pin; thence South 88 degrees 23 minutes 20 seconds East for 125.00 feet and to a set 1/2 inch iron pin; thence South 00 degrees 19 minutes 50 seconds East for 320.00 feet and to a set 1/2 inch iron pin on the South line of the Northwest quarter of Section 14; thence with said South line and running North 88 degrees 23 minutes 20 seconds West for 657.80 feet and to the point of beginning. Containing 7.20 acres in Section 14 and 7.80 acres in Section 15 and containing in the total

Monroe County, Indiana

State of Indiana
DR 84 Pg 341



A PART OF THE NORTHEAST QUARTER OF THE NORTHWEST QUARTER OF SECTION 14, TOWNSHIP 10 NORTH, RANGE 1 WEST, MONROE COUNTY, INDIANA, DESCRIBED AS FOLLOWS: BEGINNING AT THE NORTHEAST CORNER OF THE SAID QUARTER QUARTER SECTION; THENCE ALONG THE NORTH LINE OF THE SAID QUARTER QUARTER SECTION EAST FOR 1005.00 FEET; THENCE LEAVING THE SAID NORTH LINE SOUTH 03 DEGREES 47 MINUTES 26 SECONDS EAST FOR 292.72 FEET; THENCE SOUTH 82 DEGREES 21 MINUTES 19 SECONDS WEST FOR 165.01 FEET; THENCE SOUTH 03 DEGREES 49 MINUTES 17 SECONDS EAST FOR 319.68 FEET; THENCE SOUTH 83 DEGREES 41 MINUTES 05 SECONDS WEST FOR 869.00 FEET AND TO THE WEST LINE OF THE SAID QUARTER QUARTER SECTION; THENCE ALONG THE SAID WEST LINE NORTH 01 DEGREE 26 MINUTES 44 SECONDS WEST FOR 728.82 FEET AND TO THE POINT OF BEGINNING. CONTAINING 14.49 ACRES, MORE OR LESS.

SURVEYOR'S SIGNATURE

RAYMOND GRAHAM
R.P.E. 8409 R.L.S. 9978
615 WEST KIRKWOOD AVENUE
BLOOMINGTON, IN 47404
FEBRUARY 11, 2000 JOB NO. 99-708






OFFICE OF
MONROE COUNTY SURVEYOR

EDMUND O. FARKAS R.L.S.

COURT HOUSE
BLOOMINGTON, INDIANA 47401
(812) 333-3570

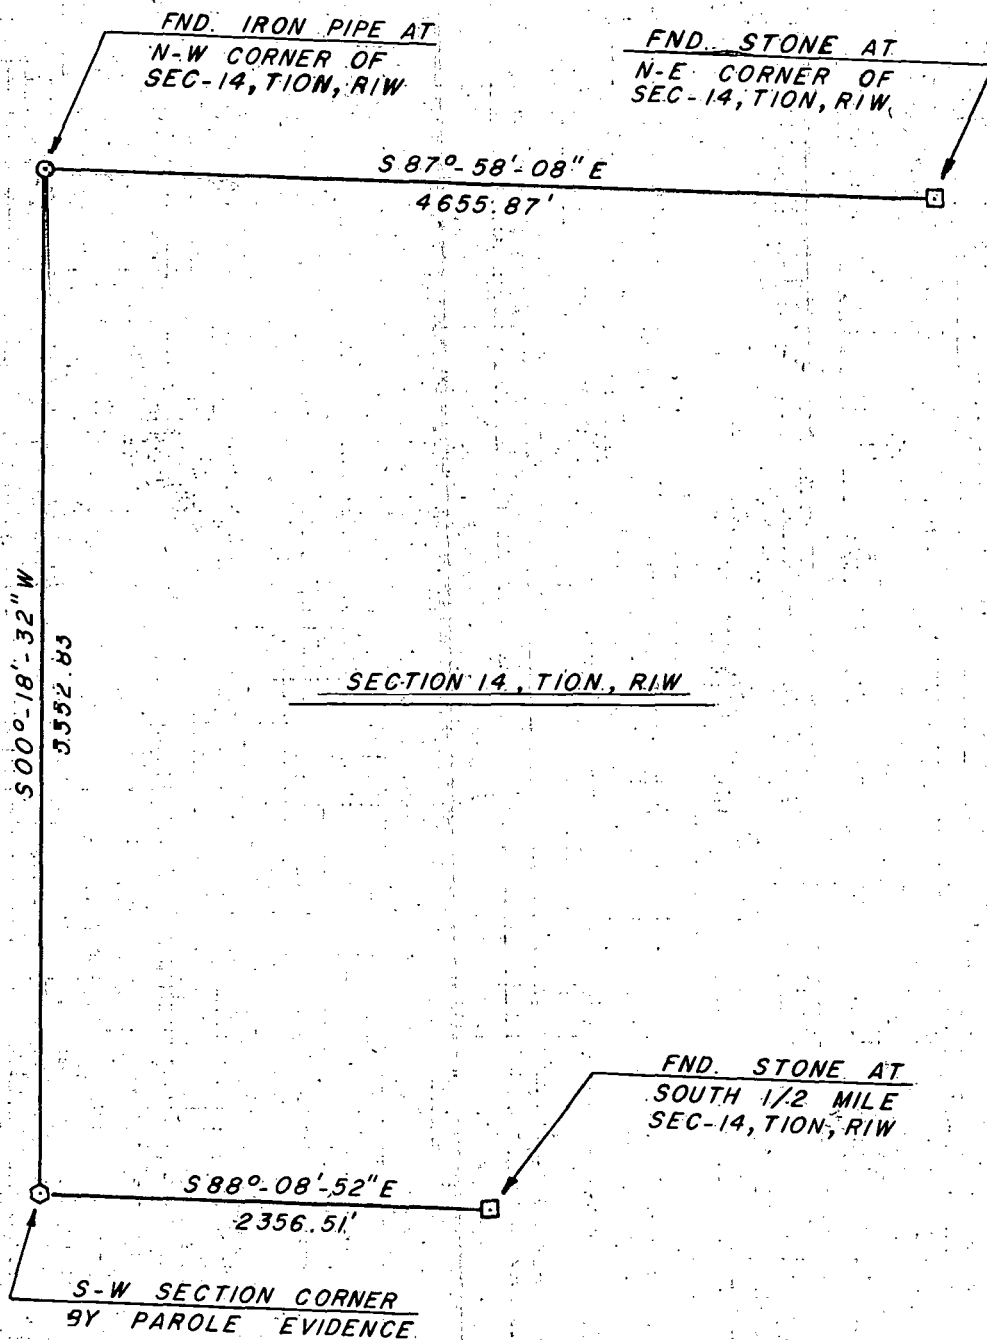

SCALE : 1" = 1000'

EDMUND O. FARKAS SURVEYING & MAPPING

Edmund O. Farkas
Registered Land Surveyor

(312) 576-2335

P. O. Box 96
Ellettsville, Indiana 47423

*Washington Twp
Robertson to Norman
14-10-1W*

I, Edmund O. Farkas hereby certify that I am a Registered Land Surveyor, licensed in compliance with the Laws of the State of Indiana; that this plat and the following description correctly represent a survey completed under my supervision on March 13, 1978; that all the monuments shown thereon actually exist and that their location and type are to the best of my knowledge accurately shown.

Edmund O. Farkas
Edmund O. Farkas
Registered Land Surveyor
Ind. Reg. No. SO114

SCALE: 1" = 200'


NW Corner of the SW
1/4 of the NW 1/4
Sec. 14, T-10-N, R-1-W

A part of the Southwest Quarter of the Northwest Quarter of Section Fourteen (14), Township Ten (10) North, Range One (1) West, Monroe County, Indiana, and more particularly described as follows:

Beginning at the Northwest Corner of the Southwest Quarter of the Northwest Quarter of said Section, thence along the North Line of said Quarter Quarter Section South Eighty-eight (88) Degrees and Twenty-three (23) Minutes East 657.80 feet to a pipe, thence South Zero (00) Degrees and Twenty (20) Minutes East 50.00 feet to the true point of beginning; thence South Eighty-eight (88) Degrees and Twenty-three (23) Minutes East 272.62 feet, thence North Zero (00) Degrees and Twenty (20) Minutes West 50.00 feet, thence along the North Line of said Quarter Quarter Section South Eighty-eight (88) Degrees and Twenty-three (23) Minutes East 238.44 feet, thence leaving said North Line South Zero (00) Degrees and Twenty (20) Minutes East 673.49 feet, thence North Eighty-eight (88) Degrees and Twenty-three (23) Minutes West 511.06 feet to a pipe, thence North Zero (00) Degrees and Twenty (20) Minutes West 623.49 feet to the place of beginning. Containing 7.585 acres, more or less.


ALSO: an Easement, more particularly described as follows: Beginning South Eighty-eight (88) Degrees and Twenty-three (23) Minutes East 930.42 feet from the Northwest Corner of the Southwest Quarter of the Northwest Quarter of said Section, thence North One (01) Degree and Forty-one (41) Minutes East 493.62 feet to the center line of Chambers Pike, thence along said center line South Forty-eight (48) Degrees and Fifty-three (53) Minutes East 64.74 feet, thence leaving said center line South One (01) Degree and Forty-one (41) Minutes West 452.44 feet, thence North Eighty-eight (88) Degrees and Twenty-three (23) Minutes West 50.00 feet to the place of beginning.

ALSO: Subject to an easement more particularly described as follows: Beginning South Eighty-eight (88) Degrees and Twenty-three (23) Minutes East 930.42 feet from the Northwest Corner of the above mentioned Quarter Quarter Section, thence South Eighty-eight (88) Degrees and Twenty-three (23) Minutes East 50.00 feet, thence South Zero (00) Degrees and Twenty (20) Minutes East 673.49 feet, thence North Eighty-eight (88) Degrees and Twenty-three (23) Minutes West 50.00 feet, thence North Zero (00) Degrees and Twenty (20) Minutes West 673.49 feet to the place of beginning.

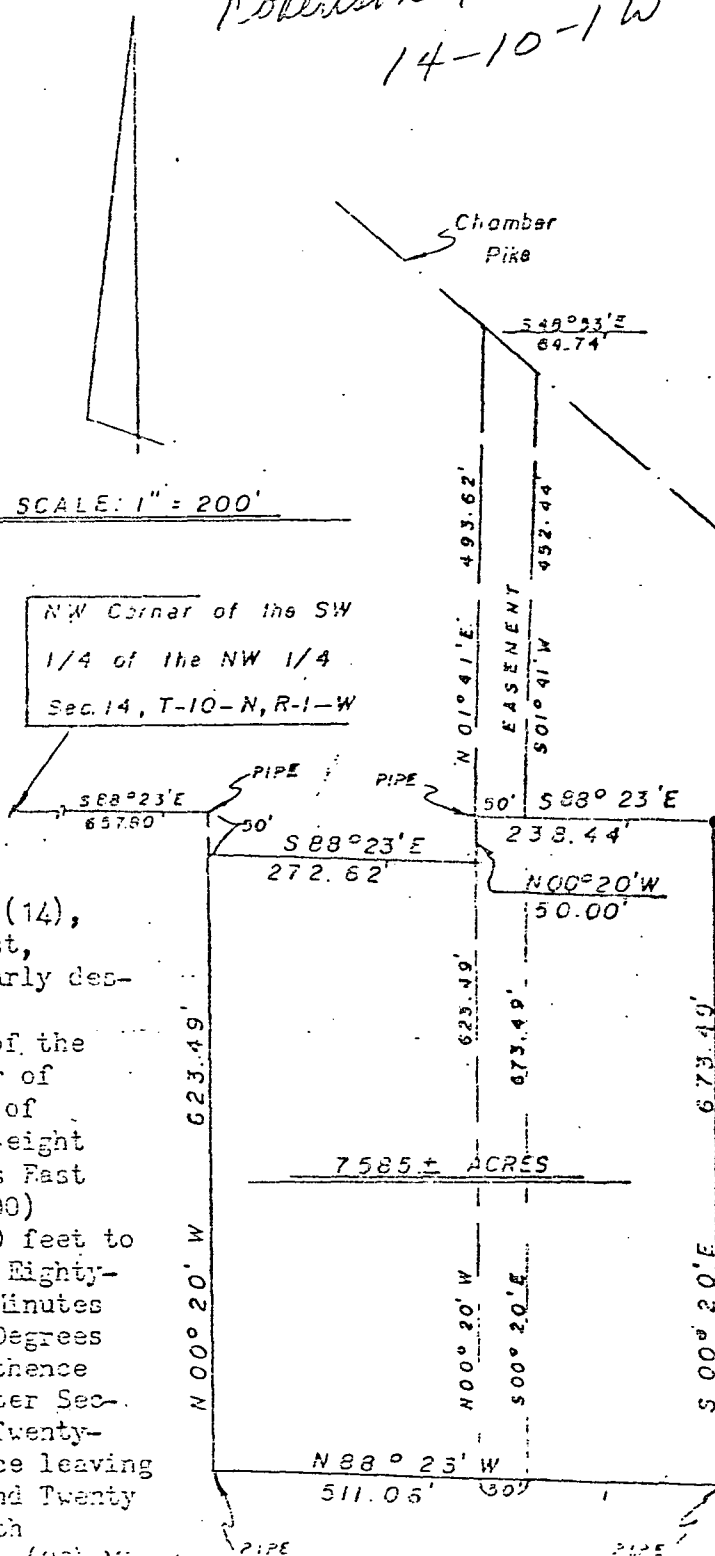

Brooke Shaper Land

C. Brooke Shaper

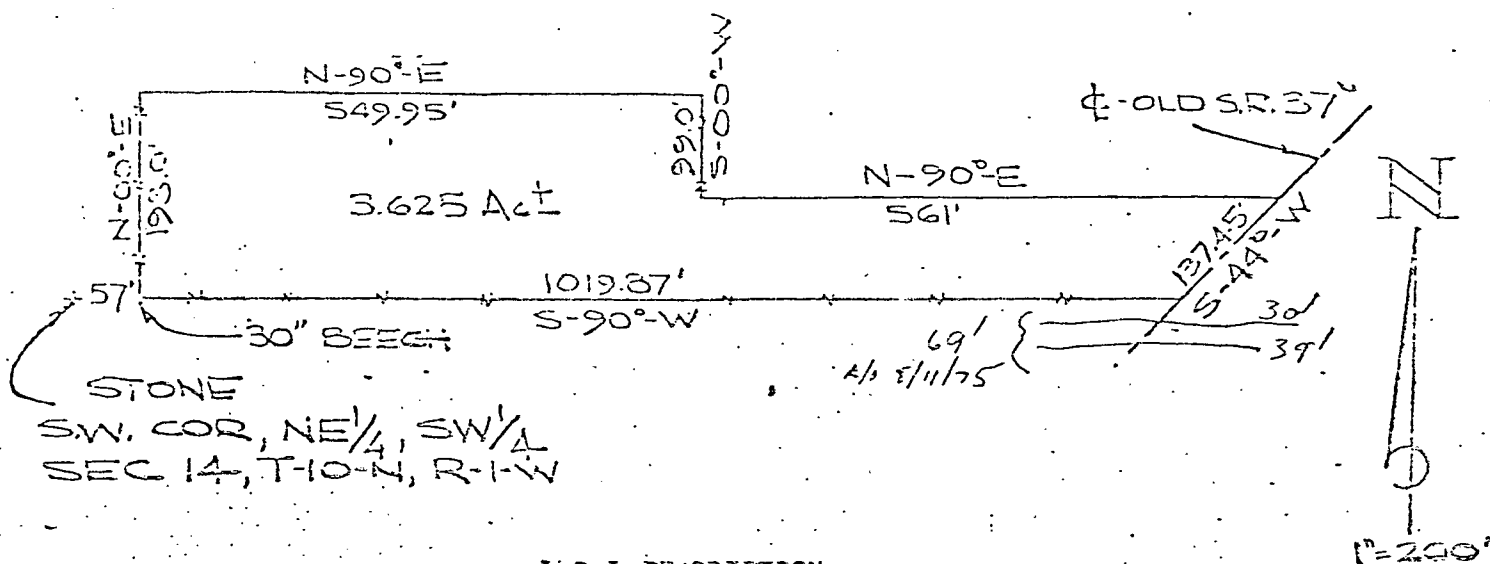


LEGAL DESCRIPTION

A part of the Northeast quarter of the Southwest quarter of Section 14, Township 10 North, Range 1 West, bounded and described as follows:

Beginning at a point in the center of Old State Road 37 which is 1076.87 feet East of the Southwest corner of said quarter quarter; thence running West 1019.87 feet; thence running North 198.0 feet; thence running East 549.95 feet; thence running South 99.0 feet; thence running East 561.0 feet to the center of Old State Road 37; thence running North 44° West on and along the centerline of said road 137.45 feet and to the point of beginning, containing 3.625 acres, more or less.

CERTIFICATE OF SURVEY

This is to certify that the above represents a survey completed by me March 25, 1875.


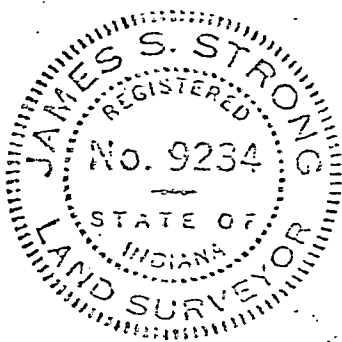


James S. Strong
James S. Strong
Reg. No. 9234

FILED

John W. Davis
John W. Davis, Clerk

Gary Payne

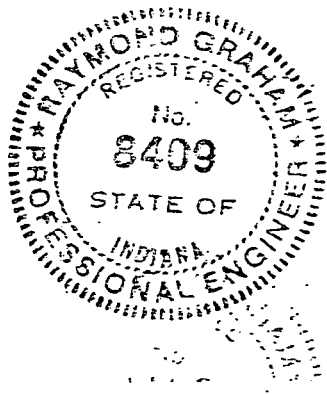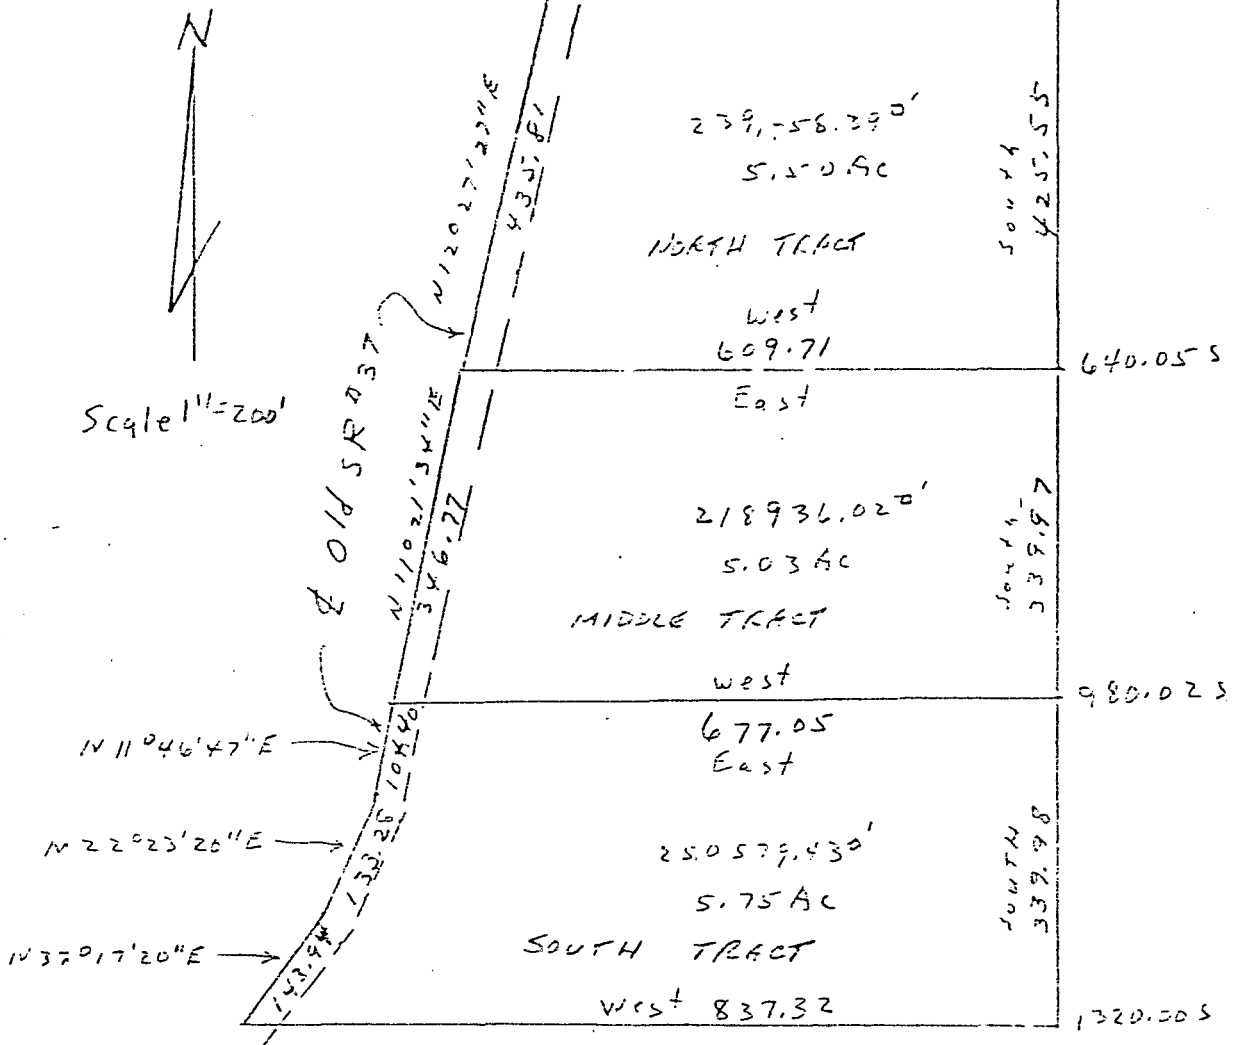


Raymond Graham
Raymond Graham
Ind. P.E. #8409
3215 N. Smith Pike
Bloomington, Ind.
May 12, 1978

FILED

MAY 16 1978

L. Davis
Auditor Monroe County, Indiana

Washington Day
May 14

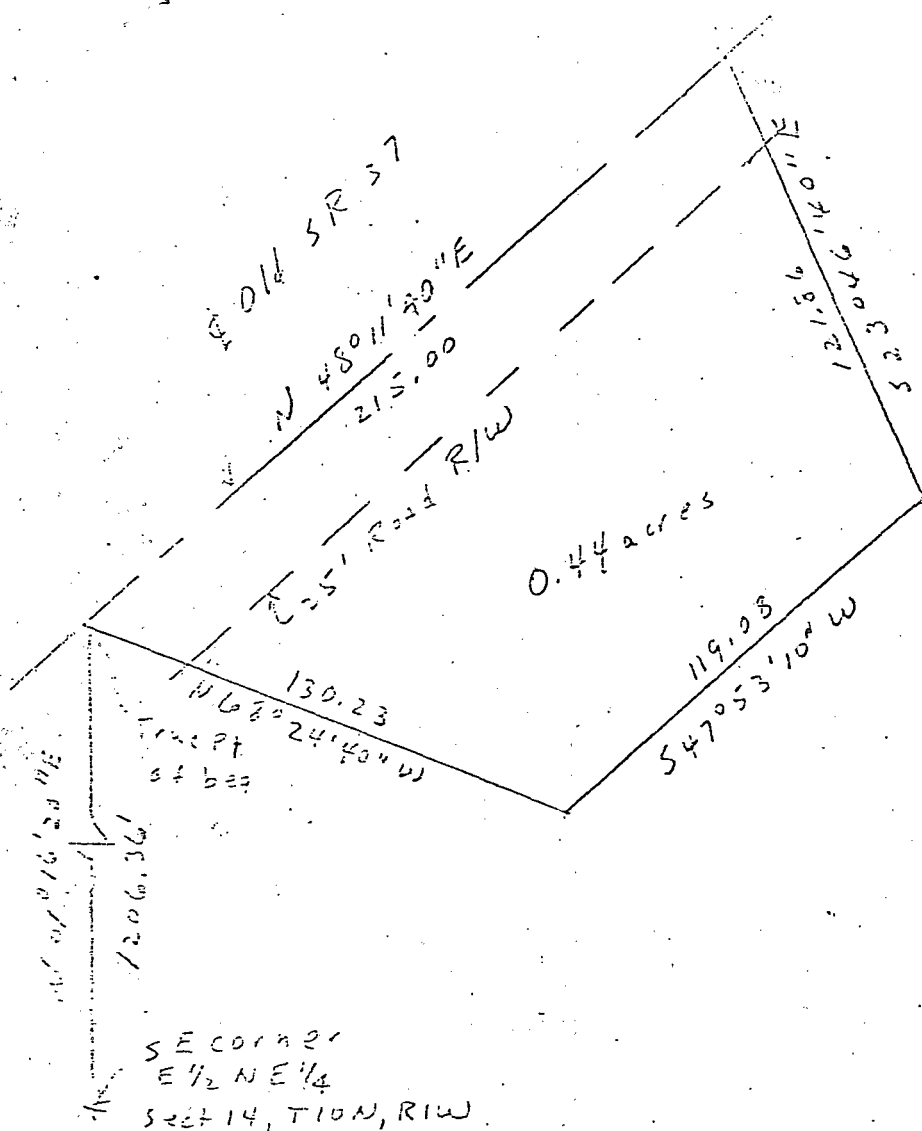


FILED

APR 19 1977

John W. Davis
Auditor Monroe County, Indiana

Description:

A part of the East half of the Northeast quarter of Section 14, Township 10 North, Range 1 West, Monroe County, Indiana described as follows: beginning at a point on the West line of the East half of the Northeast quarter of said Section 14 that is North 01 degree 16 minutes 20 seconds East for 1206.36 feet from the Southwest corner of the East half of the Northeast quarter of said Section 14; and in the centerline of Old State Road # 37; thence North 48 degrees 11 minutes 40 seconds East along the said Road centerline for 215.00 feet; thence South 23 degrees 46 minutes 40 seconds East for 121.86 feet; thence South 47 degrees 53 minutes 10 seconds West for 119.03 feet; thence North 68 degrees 24 minutes 40 seconds West for 130.23 feet and to the point of beginning in the center of Old State Road 37. Containing in all 0.44 acres more or less, Subject to a 25.00 easement for County Highway right-of-way.

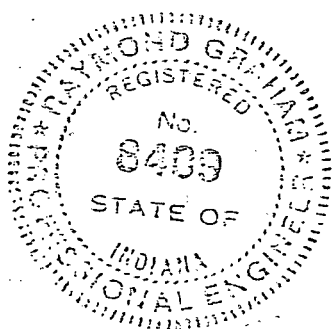

Raymond Graham
Raymond Graham
R P E 8409 Indiana
3215 N. Smith Pike
Bloomington, Ind.
April 13, 1977

WASHINGTON SUP. SEC 17
Musgrave

RAYMOND GRAHAM

3215 N. SMITH PIKE

BLOOMINGTON, INDIANA 47401

R.P.E. 8409 INDIANA


Apr. 4, 1977

FILED


APR 19 1977

W. H. Davis
Auditor Monroe County, Indiana

Robert Musgrave

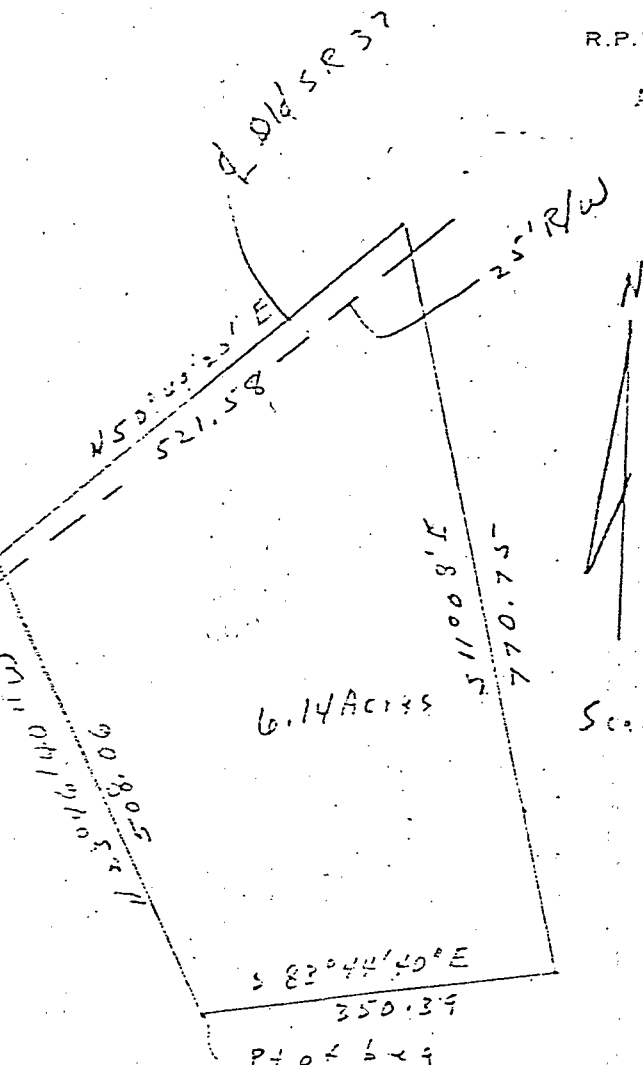

6.14 Acres
Scale = 1" = 100'
Point of Beginning
384.66' North
391.93 East of
SW corner E 1/2 of NE 1/4
Section 14, T10N, R1W

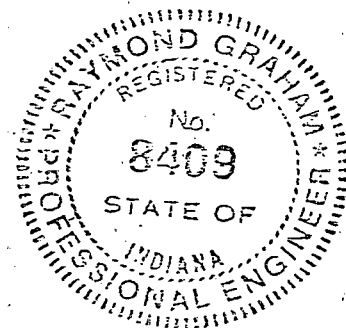



A part of the East Half of the Northeast Quarter of Section 14, Township 10 North, Range 1 West Monroe County, Indiana described as follows: Beginning at a point that is 384.66 feet North and 391.93 feet East of the Southwest corner of the East Half of the Northeast quarter of the said Section 14; thence North 23 degrees 46 minutes 40 seconds East for 508.06 feet and to the centerline of Old State Road # 37, thence North 50 degrees 19 minutes 20 seconds East along said road centerline for 521.58 feet; thence South 11 degrees 08 minutes East for 770.75 feet; thence South 83 degrees 44 minutes 40 seconds West for 350.39 feet and to the point of beginning. Containing in all 6.14 acres more or less. Subject to the 25.00 right-of-way for County road right-of-way.

Raymond Graham

FILED

APR 19 1877

Auditor Monroe County, Indiana

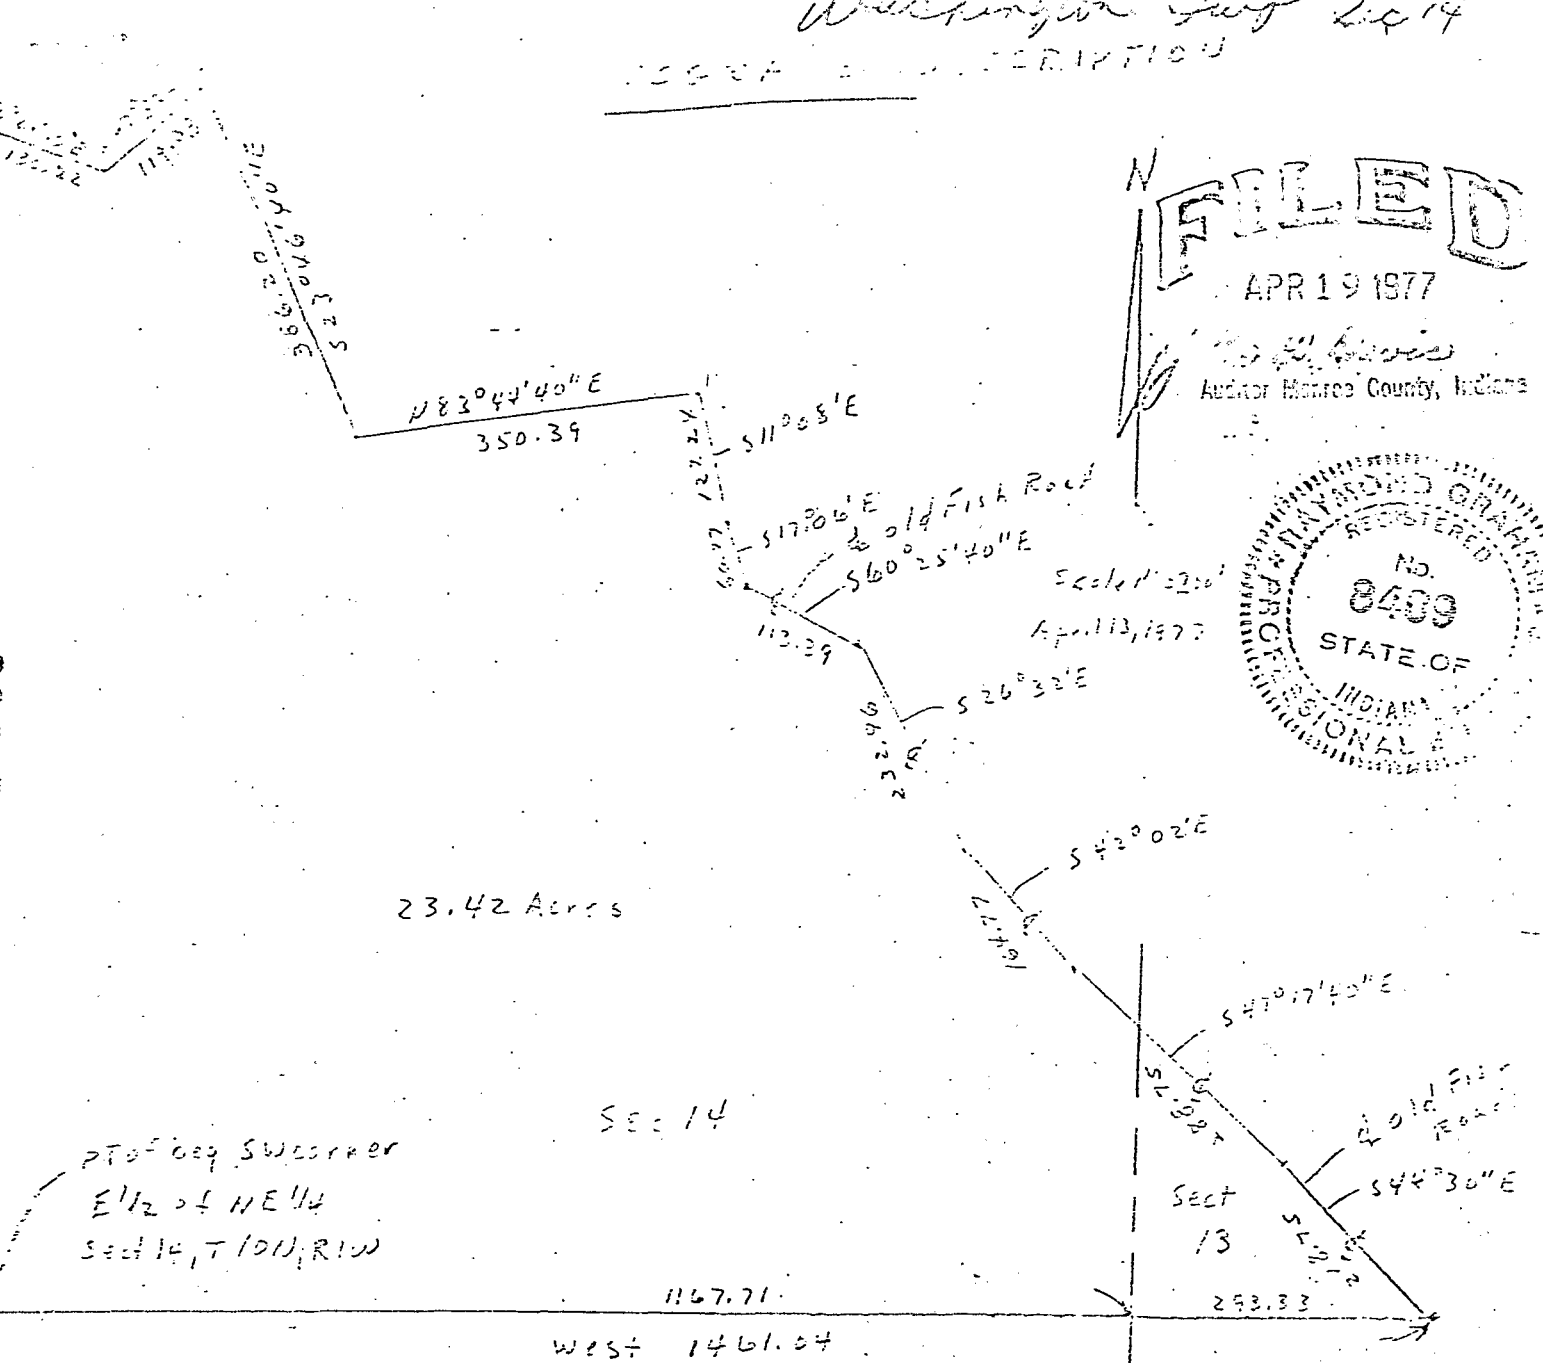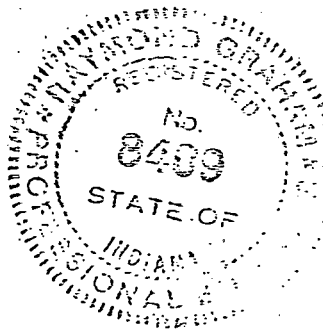

PT of Sec 13 SW corner
E 1/2 of NE 1/4
Sec 14, T 10 N, R 1 W

Sec 14

Sec 13


Description:

A part of the East half of the Northeast quarter of Section 14 and a part of the Southwest quarter of the Northwest quarter of Section 13, both in Township 10 North, Range 1 West, Monroe County, Indiana described as follows: beginning at the Southwest corner of the East half of the Northeast quarter of said Section 14, thence running North 01 degree 16 minutes 20 seconds East along the West line of the East half of the Northeast quarter of said Section 14 for 1206.36 feet, thence South 68 degrees 24 minutes 10 seconds East for 130.22 feet; thence North 47 degrees 53 minutes 40 seconds East for 119.07 feet; thence South 23 degrees 45 minutes 40 seconds East for 386.20 feet; thence North 53 degrees 44 minutes 40 seconds East for 350.39 feet; thence South 11 degrees 08 minutes East for 127.24 feet; thence South 17 degrees 05 minutes East for 60.27 feet and to the centerline of the Old Fish Road; thence along the said Old Fish Road the following the following directions and dimensions; South 60 degrees 25 minutes 40 seconds East for 113.39 feet; South 26 degrees 32 minutes East for 232.76 feet; South 42 degrees 00 minutes East for 164.77 feet; South 47 degrees 17 minutes 40 seconds East for 288.75 feet; thence South 44 degrees 30 minutes East for 218.75 feet and to the South line of the Southwest quarter of the Northwest quarter of Section 13; thence West along the South line of the said quarter quarter and the South line of the East half of the Northeast quarter of Section 14 for 1461.04 feet and to the point of beginning. Containing in all 23.42 acres more or less.

Raymond Graham

Raymond Graham

Corrected as of 3-1-77

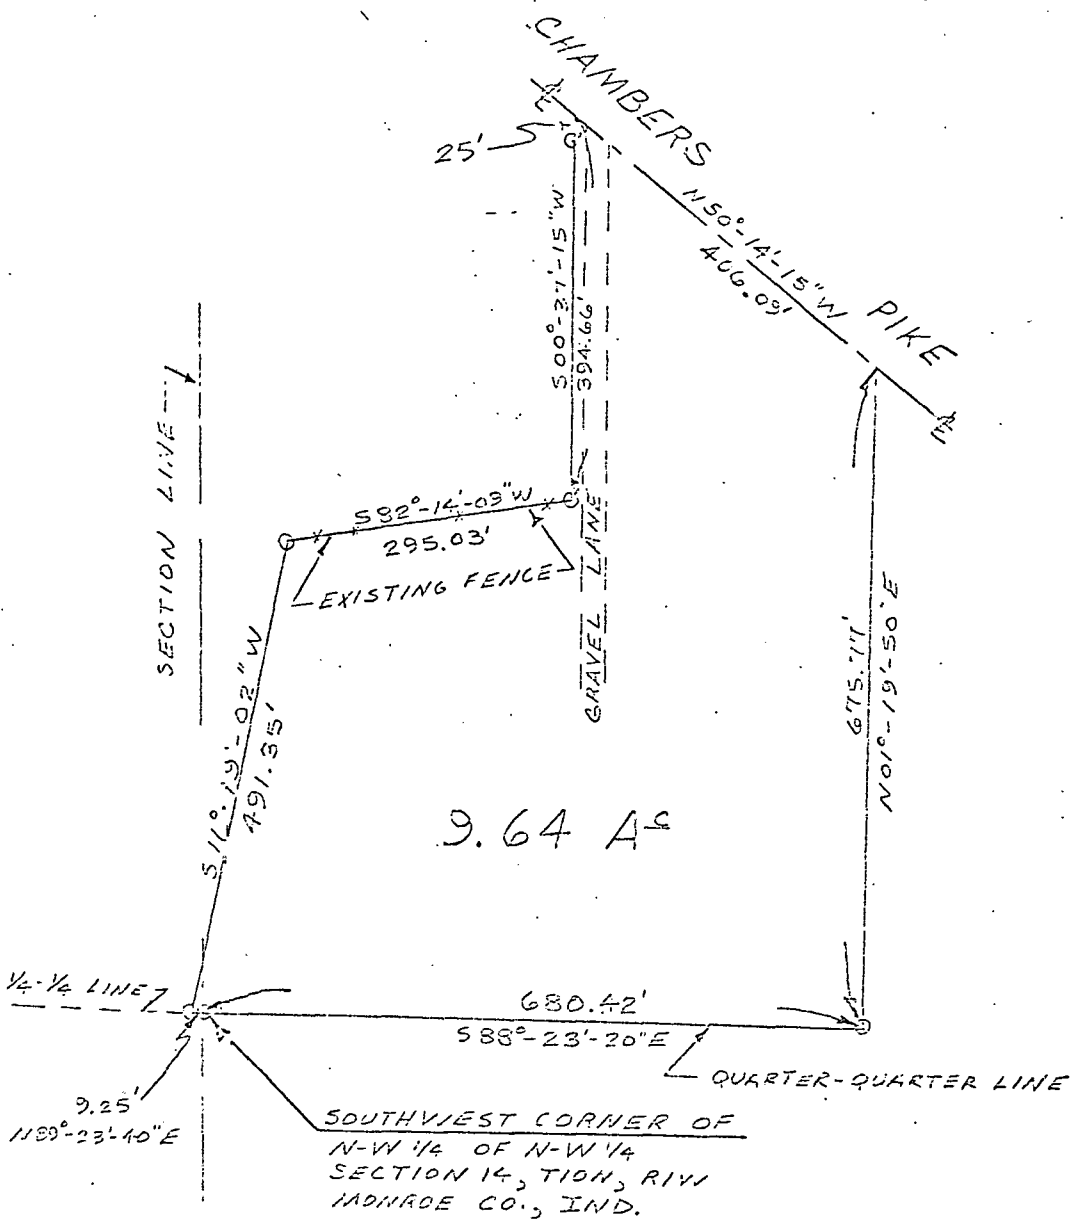

SCALE 1" = 200'
O = IRON PIPE
DECEMBER 17, 1976

DAVIS

State of Indiana
County of Monroe SS:

I, Lee Utt, hereby certify that I am a Land Surveyor licensed in compliance with the laws of the State of Indiana; that the above Plat and attached description correctly represents a survey completed by me on December 18, 1976; that all monuments shown thereon actually exist; and that their location and type are, to the best of my knowledge, accurately shown.

Lee Utt
Lee Utt, R. L. S. # S0089, Indiana



LEE UTT


REGISTERED LAND SURVEYOR NO. 50089, INDIANA
OFFICE PHONE 332-6366 HOME PHONE 823-5981
1604 SOUTH HENDERSON
BLOOMINGTON, INDIANA 47401


December 18, 1976

Legal description:

Davis to Fishel

A part of the Northeast quarter of the Northeast quarter of Section 15 and a part of the Northwest quarter of the Northwest quarter of Section 14; all in Township 10 North, Range 1 West, Monroe County, Indiana, bounded and described as follows: Beginning at a point on the South line of said Northeast quarter of the Northeast quarter of Section 15, said point of beginning being 9.25 feet West of the Southwest corner of said Northwest quarter of the Northwest quarter of Section 14; thence from said point of beginning and leaving the South line of said quarter quarter and running North 11°-19'-02" East for 491.35 feet; thence North 82°-14'-09" East for 295.03 feet; thence North 00°-37'-15" East for 394.66 feet and to the centerline of Chambers Pike; thence with the centerline of said road and running North 50°-14'-15" West for 122.00 feet; thence North 89°-10'-15" West for 922.51 feet; thence leaving the centerline of said road and running South 00°-18'-50" East for 1014.23 feet and to the South line of said Northeast quarter of the Northeast quarter of Section 15; thence with the South line of said quarter quarter and running North 89°-23'-40" East for 617.75 feet and to the point of beginning. Containing 19.27 acres, more or less.

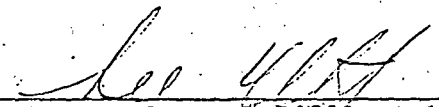
Lee Utt, R. L. S. # 50089, Indiana

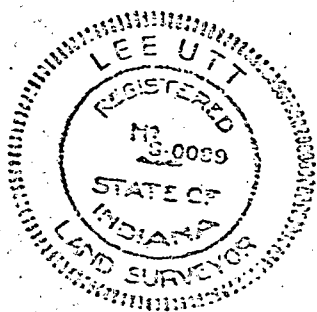

Washington

Sec. 14


February 5, 1980

Legal description:

Cowden - Payne

A part of the Northwest quarter of the Southeast quarter of Section 14, Township 10 North, Range 1 West, Monroe County, Indiana, bounded and described as follows:
Beginning at a stone marking the Northeast corner of said quarter quarter Section; thence from said point of beginning and with the North line of said quarter quarter Section and running North 88°-45'-22" West for 243.90 feet; thence leaving said North line and running South 01°-55'-40" East for 214.50 feet; thence North 88°-45'-22" West for 542.85 feet and to the centerline of Old State Road 37; thence with the centerline of said Old State Road 37 and running South 21°-07'-23" West for 53.20 feet; thence South 16°-20'-58" West for 151.79 feet; thence South 15°-53'-13" West for 193.86 feet; thence South 15°-54'-53" West for 341.97 feet; thence South 17°-02'-53" West for 102.56 feet; thence South 25°-04'-23" West for 127.33 feet; thence South 41°-07'-28" West for 218.99 feet and to the South line of said quarter quarter Section; thence leaving the centerline of said Old State Road 37 and with said South line and running South 88°-45'-22" East for 1260.66 feet and to the Southeast corner of said Northwest quarter of the Southeast quarter; thence with the East line of said quarter quarter Section and running North 01°-55'-40" West for 1314.36 feet and to the point of beginning. Containing 25.88 acres, more or less.

Lee Utt
Lee Utt, R. L. S. # 50039, Indiana

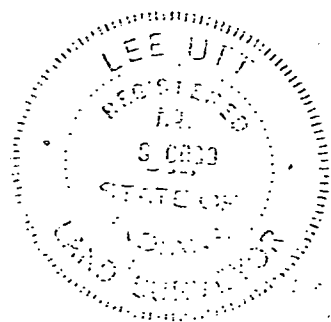

SURVEYING & MAPPING

Edmund O. Farkas
Registered Land Surveyor

(812) 876-2356

P. O. Box 96
Ellettsville, Indiana 47429

SCALE: 1" = 200'

I, Edmund O. Farkas hereby certify that I am a Registered Land Surveyor, licensed in accordance with the Laws of the State of Indiana; that this plat on the following description correctly represents a survey completed under my supervision on March 9, 1978; that all the monuments shown thereon actually exist and that their location and type are to the best of my knowledge accurately shown.

Edmund O. Farkas
Registered Land Surveyor
Ind. Reg. No. 50114

NW CORNER OF THE SW
1/4 OF THE NW 1/4,
SEC. 14, T-10-N, R-1-W


A part of the Southwest Quarter of the Northwest Quarter of Section Fourteen (14), Township Ten (10) North, Range One (1) West, Monroe County, Indiana, and more particularly described as follows:

Beginning at the Northwest Corner of the Southwest Quarter of the Northwest Quarter of said Section, thence along the North Line of said Quarter Quarter Section South Eighty-eight (88) Degrees and Twenty-three (23) Minutes East 657.80 feet to a pipe, thence South Zero (00) Degrees and Twenty (20) Minutes East 50.00 feet to the true point of beginning; thence South Eighty-eight (88) Degrees and Twenty-three (23) Minutes East 272.62 feet, thence North Zero (00) Degrees and Twenty (20) Minutes West 50.00 feet, thence along the North Line of said Quarter Quarter Section South Eighty-eight (88) Degrees and Twenty-three (23) Minutes East 238.44 feet to a pipe, thence leaving said North Line South Zero (00) Degrees and Twenty (20) Minutes East 1320.00 feet to a pipe in the South Line of said Quarter Quarter Section, thence along said South Line North Eighty-eight (88) Degrees and Twenty-three (23) Minutes West 511.05 feet to a pipe, thence North Zero (00) Degrees and Twenty (20) Minutes West 1270.00 feet to the place of beginning.

Containing 15.17 acres, more or less.

ALSO: an Easement, 50 feet wide, and more particularly described as follows:

Beginning South Eighty-eight (88) Degrees and Twenty-three (23) Minutes East 930.42 feet from the Northwest Corner of the Southwest Quarter of the Northwest Quarter, thence North One (01) Degree and Forty-one (41) Minutes East 493.62 feet to the center line of Chambers Pike Road, thence along said center line South Forty-eight (48) Degrees and Fifty-three (53) Minutes East 64.74 feet, thence leaving said center line South One (01) Degree and Forty-one (41) Minutes West 452.44 feet to the North Line of said Quarter Quarter Section, thence along said South Line North Eighty-eight (88) Degrees and Twenty-three (23) Minutes West 50.00 feet to the place of beginning: said Easement being a part of the Northwest Quarter of the Northwest Quarter of aforementioned Section, Township and Range.

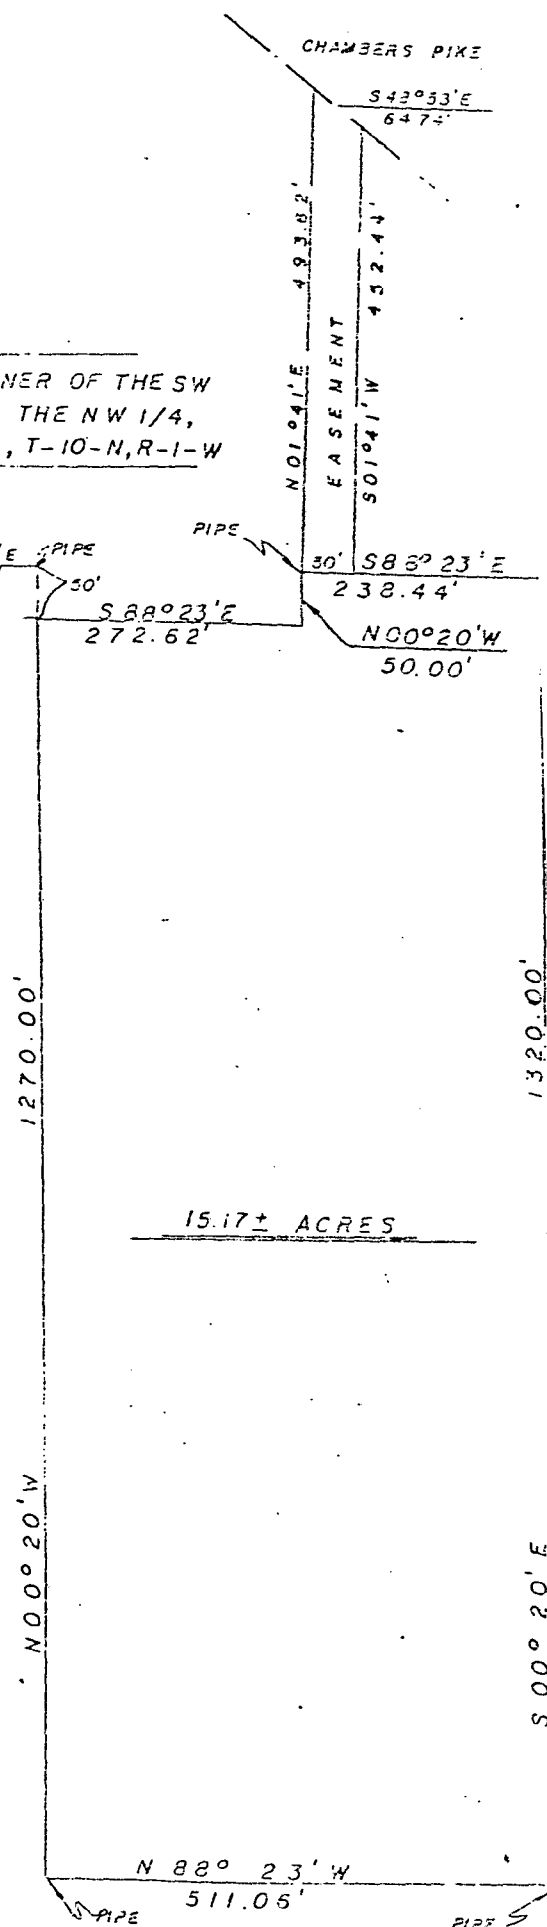

Description--North Tract


A part of the Northwest quarter of the Southeast quarter of Section 14, Township 10 North, Range 1 West of Monroe County, Indiana, described as follows: Beginning at a point that is 214.50 feet South of the Northeast corner of said quarter quarter; thence going South 425.55 feet; thence West 609.71 feet and to the centerline of Old State Road #37; thence going over and along said road centerline North 12 degrees 27 minutes 27 seconds East for 435.81 feet; thence leaving said road centerline and going East 515.70 and to the point of beginning. Containing in all 5.50 acres, more or less. Subject to a 25.00 foot right-of-way for Old State Road #37.

Description--Middle Tract

A part of the Northwest quarter of the Southeast quarter of Section 14, Township 10 North, Range 1 West of Monroe County, Indiana, described as follows: Beginning at a point that is 640.05 feet South of the Northeast corner of said quarter quarter; thence going South 339.97 feet; thence West for 677.05 feet and to the centerline of Old State Road #37; thence going over and along said road centerline North 11 degrees 21 minutes 34 seconds East for 346.77 feet; thence leaving said road centerline and going East 609.71 feet and to the point of beginning. Containing in all 5.03 acres, more or less. Subject to a 25.00 foot right-of-way for Old State Road #37.

Description--South Tract

A part of the Northwest quarter of the Southeast quarter of Section 14, Township 10 North, Range 1 West of Monroe County, Indiana, described as follows: Beginning at a point that is 980.02 feet South of the Northeast corner of said quarter quarter; thence going South 339.93 feet; thence West for 837.32 feet and to the centerline of Old State Road #37; thence going over and along said road centerline North 37 degrees 17 minutes 20 seconds East for 143.94 feet; thence continuing on said road centerline North 22 degrees 23 minutes 20 seconds East for 133.28 feet; thence continuing on said road centerline North 11 degrees 46 minutes 47 seconds East for 104.40 feet; thence leaving said road centerline and going East for 677.05 feet and to the point of beginning. Containing in all 5.75 acres, more or less. Subject to a 25.00 foot right-of-way for Old State Road #37.

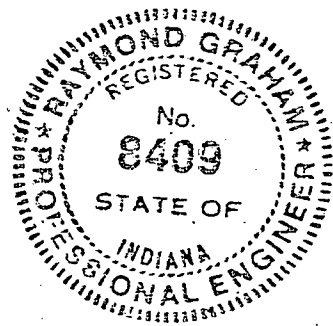

Raymond Graham

Raymond Graham
Ind. R.P.E. #8409
3215 N. Smith Pike
Bloomington, Ind.
May 12, 1978

The southwest quarter of the Southeast quarter of Section 11, Township 10 North, Range 1 West, of Monroe County, Indiana, more particularly described as follows: Beginning at a point 1152.05 feet West of the Southeast corner of said Section 11, also being the Southeast corner of the Southwest quarter of the Southeast quarter of said Section 11; thence going West 1157.91 feet; thence North 02 degrees 23 minutes 41 seconds West for 1321.15 feet; thence East for 1161.91 feet; thence South 02 degrees 13 minutes 19 seconds East for 1320.99 feet and to the point of beginning. Containing in all 35.09 acres, more or less.


Description--Section 11:

A part of the Northwest quarter of the Northeast quarter of Section 14, Township 10 North, Range 1 West, of Monroe County, Indiana, more particularly described as follows: Beginning at a point 1152.05 feet West of the Northeast corner of said Section 14, also being the Northeast corner of the Northwest quarter of the Northeast quarter of said Section 14; thence going South 02 degrees 46 minutes 18 seconds East for 1023.06 feet; thence North 08 degrees 09 minutes 51 seconds West for 225.70 feet and to the centerline of Chambers Pike; thence going over and along said road centerline North 37 degrees 03 minutes 46 seconds West for 220.00 feet; thence continuing on said centerline North 54 degrees 36 minutes 26 seconds West for 203.15 feet; thence continuing on said centerline North 65 degrees 20 minutes 05 seconds West for 165.50 feet; thence continuing on said centerline South 87 degrees 08 minutes 34 seconds West for 111.50 feet; thence continuing on said centerline South 75 degrees 55 minutes 54 seconds for 376.90 feet; thence leaving said centerline and going North 04 degrees 15 minutes 09 seconds West for 753.05 feet; thence East for 1157.91 feet and to the point of beginning. Containing in all 20.95 acres, more or less. Subject to a 25.00 foot right-of-way for Chambers Pike County road.

Description--Section 14:



Raymond Graham
Ind. E.P.E. #8609
3215 N. Smith Pike
Bloomington, Ind.
May 4 1978

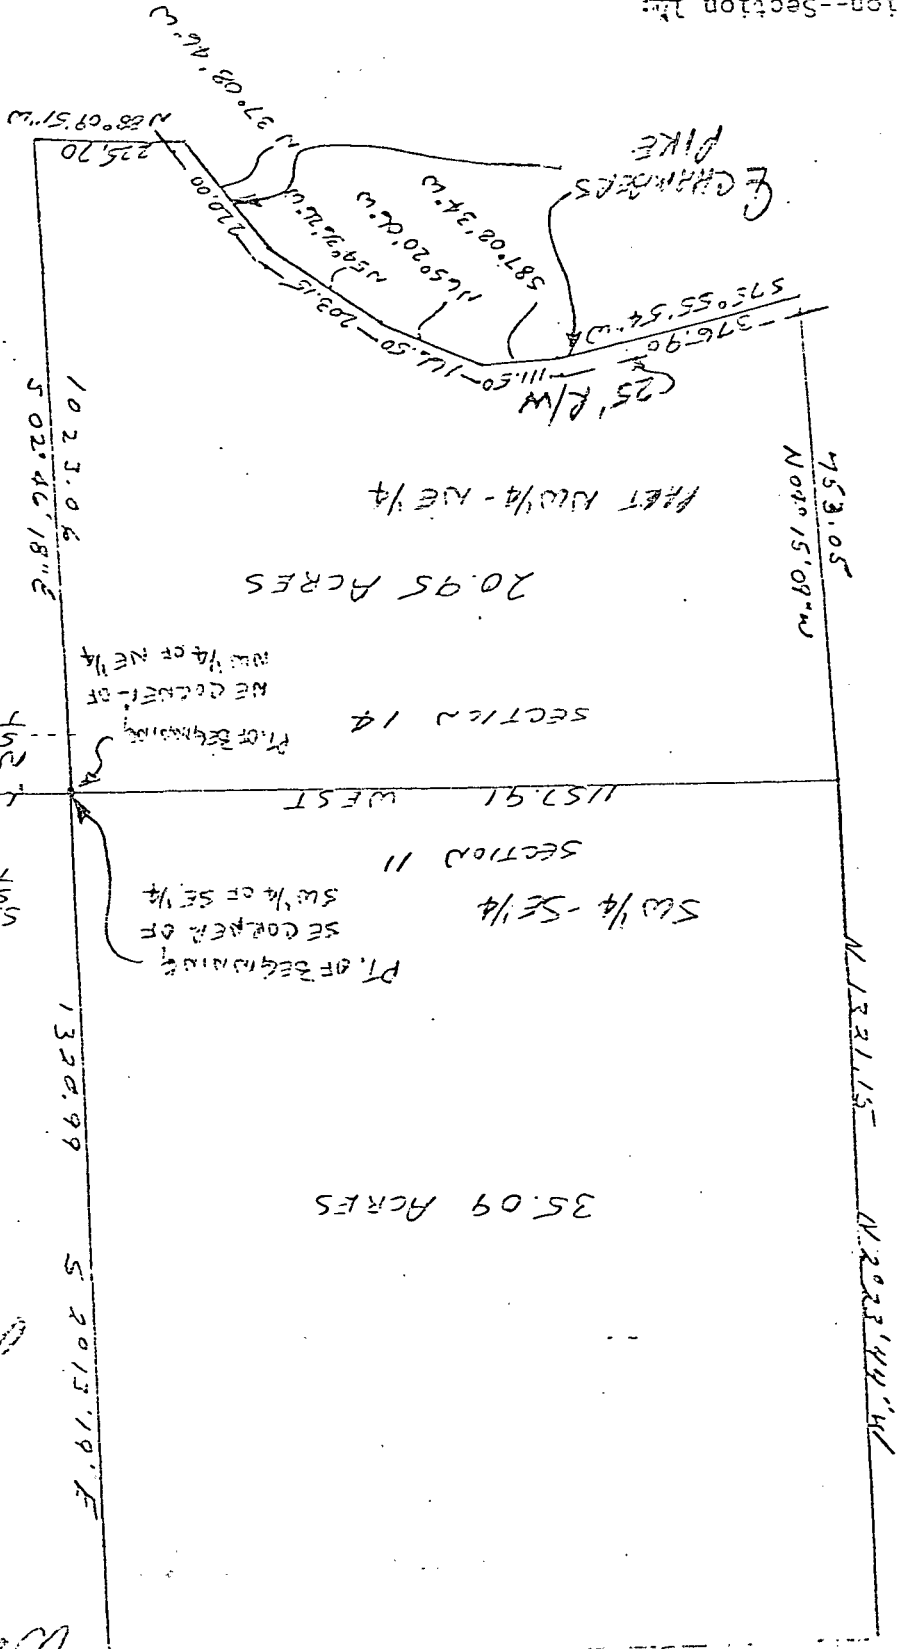


SCALE 1" = 300'

Auditor Monroe County, Indiana

FILED
MAY 1 6 1978

Washington, D.C.
May 11 1978

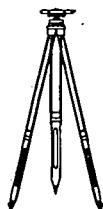

Drapalik Surveying & Engineering

P.O. Box 1913

19 West Washington Street

Martinsville, Indiana 46151

Phone: (317)342-3806

SURVEY FOR MARTINSVILLE HOMES, INC.

Owner of Record

Robert L. and Patsy H. Musgrave, Husband and Wife

DESCRIPTION: A part of the East half of the Northeast quarter of Section 14, Township 10 North, Range 1 West, Monroe County, Indiana, described as follows:

Beginning at a point of the west line of the East half of the Northeast quarter of said Section 14 that is North 01 degree 16 minutes 20 seconds East for 1206.36 feet from the southwest corner of the East half of the Northeast quarter of said Section 14; and in the centerline of Old State Road #37; thence North 48 degrees 11 minutes 40 seconds East along the said road centerline for 215.00 feet; thence South 23 degrees 46 minutes 40 seconds East for 121.86 feet; thence South 47 degrees 53 minutes 10 seconds West for 119.08 feet; thence North 68 degrees 24 minutes 40 seconds West for 130.23 feet and to the point of beginning in the center of Old State Road #37, containing in all 0.44 acre, more or less.

SURVEYOR'S REPORT

This survey has been performed in order to determine the location of the west line of the East Half of the Northeast Quarter of Section 14, Township 10 North, Range 1 West of the Second Principal Meridian, Monroe County, Indiana, and to establish the northwest corner of the 0.44 acre parcel as described in the Warranty Deed recorded on May 13, 1983, in Deed Record Book 296, pages 347-349, in the Office of the Recorder of Monroe County, Indiana. The stones found marking the northwest and southwest corners of the said half-quarter section were used as the basis for this survey.

The recorded deed indicated that the northwest corner of the 0.44 acre parcel is located on the centerline of Old State Road 37; however, the record distance measured from the southwest corner of the said half-quarter section did not place the corner on this centerline. An iron pin was set at the record distance.

It was also requested by the client to set an iron pin at the intersection of the said west line with the southeastern right-of-way line of Old State Road 37. The client provided information which indicated that the right-of-way width of Old State Road 37 is 48 feet, thus making the right-of-way line 24 feet from the centerline of the road. For the purpose of this portion of the survey, a line was measured 24 feet from the existing mean centerline of roadway and intersected with the west line of the said half-quarter section.

It should be noted that there are existing improvements on the property as recorded in Deed Record 296, page 347-349.

In accordance with IAC 865 1-12-7 and IAC 865 1-12-8, the following locations of the lines and corners established on this survey are as a result of:


(A) Discrepancies in record descriptions and plats

Approximately 13 feet in the record and existing location of the centerline of Old State Road 37.

(B) Random Errors in Measurements (Theoretical Uncertainty)

Due to the Theoretical Uncertainty (due to random errors in measurement), the location of the corners established by this survey are within the specifications for a Class C Survey (0.50 feet) as defined in IAC 865.

CERTIFICATION: I hereby certify that I have surveyed the above described line, and that the attached drawing represents this survey.

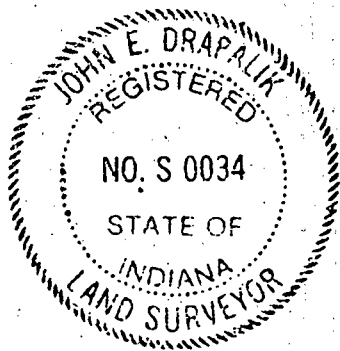



John E. Drapalik
Reg. Land Surveyor, S 0034

State of Indiana


April 15, 1996

NW corner of the E 1/2 of the
NE 1/4 of Sec 14, T-10-N,
R-1-W, Monroe County
Stone w/ chiselled "X" found

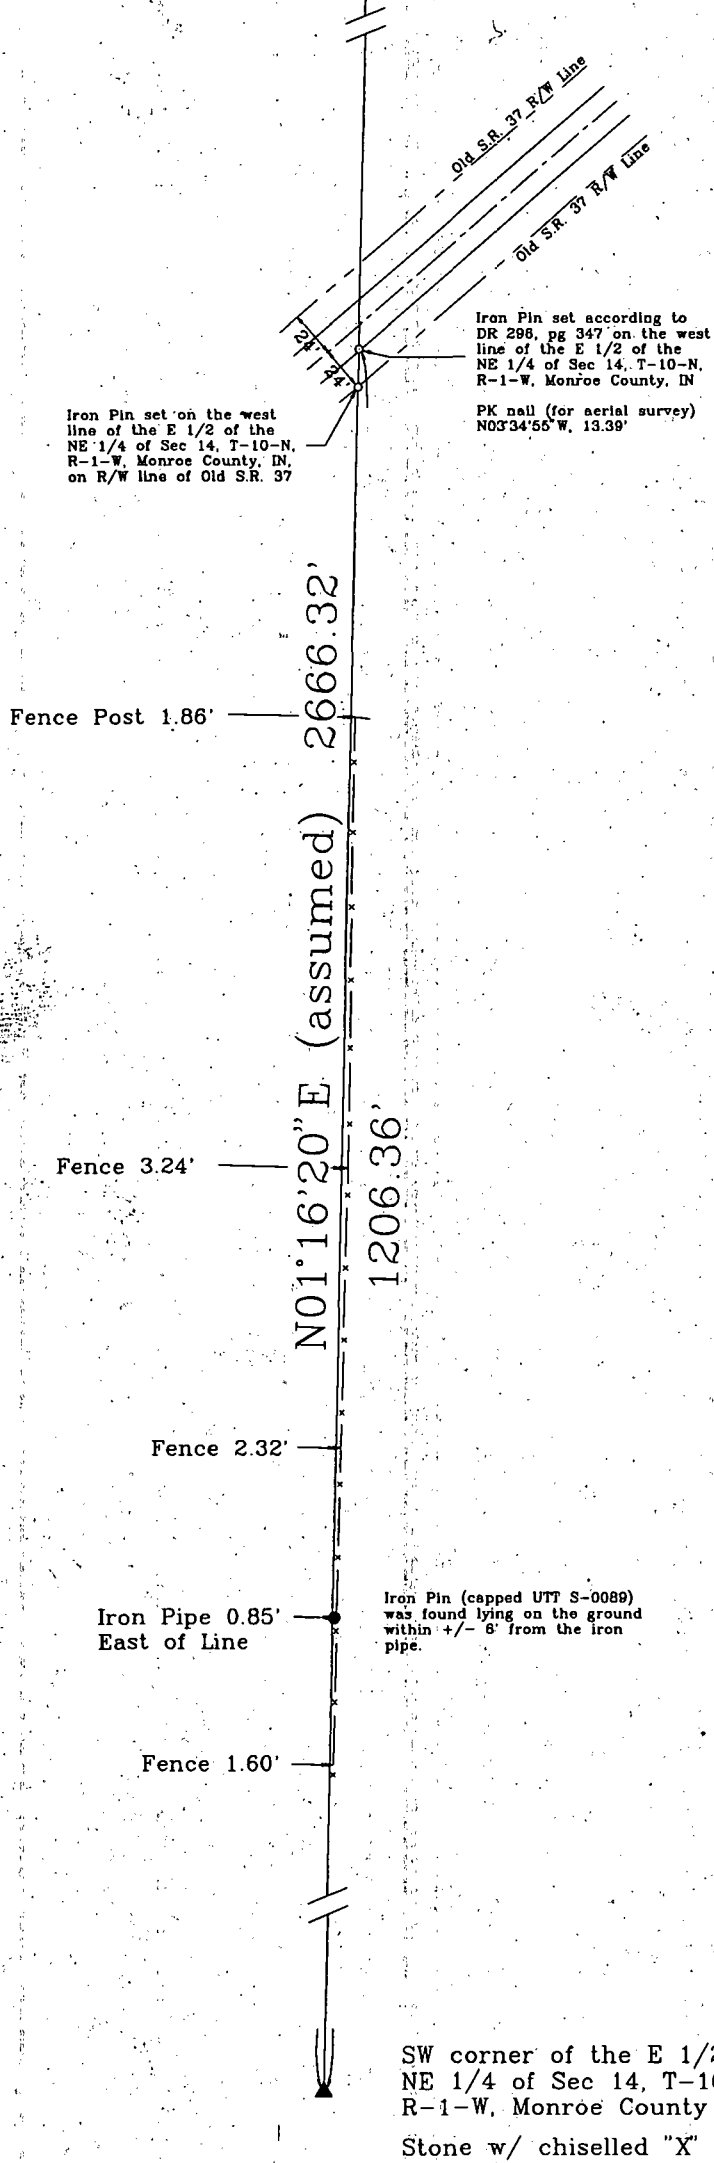


Scale: 1" = 100'



- Iron Pin "S 0034" Set
- Property Corner found

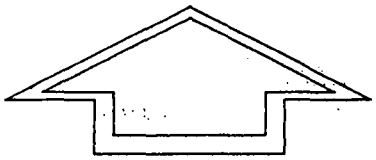

NORTH

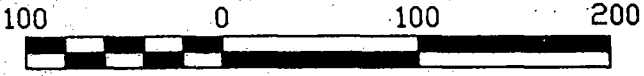

Scale 1" = 100 ft

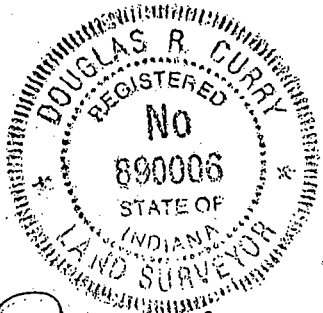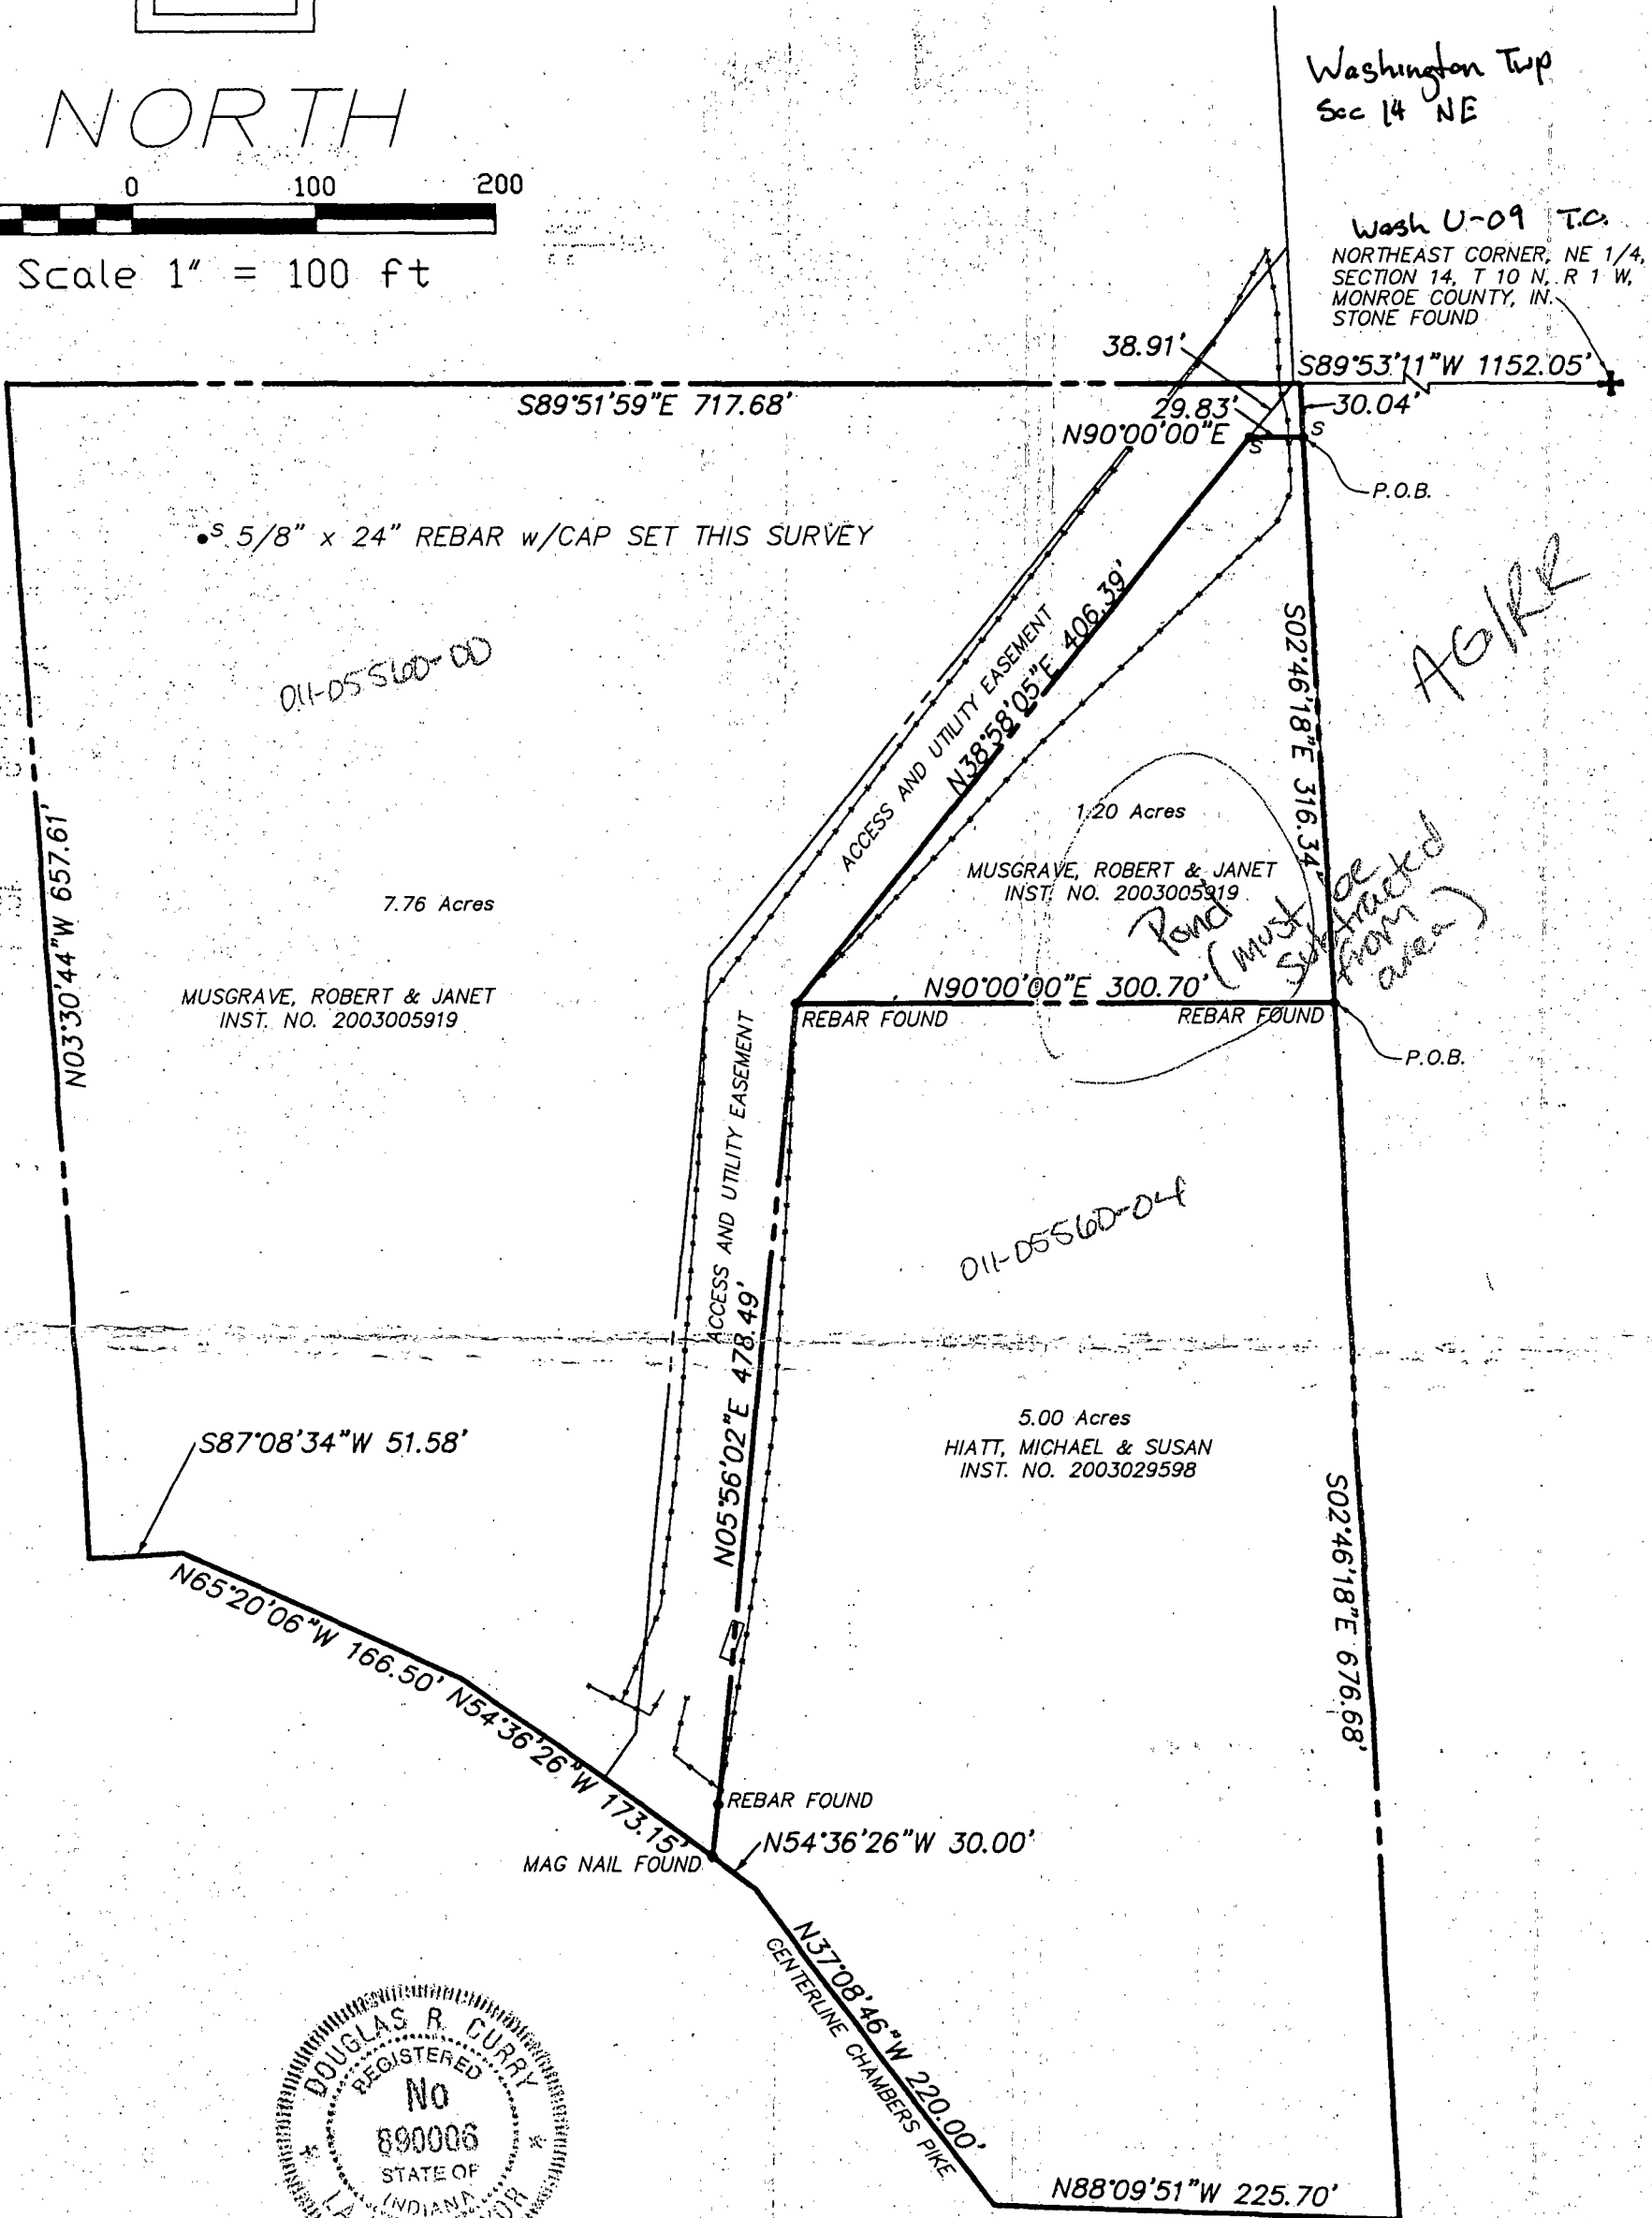

Douglas R. Curry
10/2/07

PT. OF THE N.W. 1/4, OF THE N.E. 1/4,
SECTION 14, T 10 N, R 1 W,
MONROE COUNTY, INDIANA
HIATT-MUSGRAVE SURVEY

Date: 10-01-07

Project No: 5007146



BYNUM FANYO & ASSOCIATES, INC.
528 North Walnut Street
Bloomington, Indiana 47404
Phone (812)332-8030 Fax (812)339-2990

Washington 14-10-1W

PRELIMINARY PLAT GILLILAND SUBDIVISION

LEGAL DESCRIPTION

A part of the Southwest quarter and the Southeast quarter of Section 14, Township 10 North, Range 1 West, Washington Township, Monroe County, Indiana, more specifically described as follows:
Commencing at a stone found marking the southwest corner of said Southwest quarter; Thence on the east line of said Southwest quarter, North 00 degrees 42 minutes 00 seconds East (assumed Bearing) 1436.30 feet; Thence leaving said east line South 88 degrees 59 minutes 38 seconds West 15.10 feet to the true point of beginning;
Thence continuing South 88 degrees 59 minutes 38 seconds West 571.71 feet; Thence North 00 degrees 29 minutes 30 seconds West 99.00 feet; Thence South 88 degrees 45 minutes 34 seconds West 63.08 feet; Thence North 00 degrees 36 minutes 43 seconds West 310.56 feet; Thence South 78 degrees 30 minutes 14 seconds East 790.56 feet to a point on the centerline of Old State Road No. 37, said point being called "Point A"; Thence on said centerline South 14 degrees 41 minutes 54 seconds West 11.09 feet to the beginning of a curve concave to the west and having a radius of 501.14 feet; Thence on said curve 268.78 feet through a central angle of 30 degrees 43 minutes 47 seconds to the point of beginning. Containing 5.31 acres (4.89 acres in the Southwest quarter and 0.42 acres in the Southeast quarter) more or less.
TOGETHER WITH an ingress and egress and utility easement more specifically described as follows: Beginning at the above stated "Point A"; Thence North 78 degrees 30 minutes 14 seconds West 432.00 feet; Thence North 11 degrees 29 minutes 46 seconds East 45.00 feet; Thence South 78 degrees 30 minutes 14 seconds East 434.52 feet to the centerline of Old State Road No. 37; Thence on said centerline South 14 degrees 41 minutes 54 seconds West 45.07 feet to the point of beginning.
SUBJECT TO a right-of-way 25 feet wide along the centerline of Old State Road No. 37.
SUBJECT TO all easements and rights-of-way.

Douglas R. Curry (Indiana L.S. #890006)
621 N. College Ave.
Bloomington, IN 47404
812-332-9037

Owner/Developer (Miscellaneous Record 225, Page 570)
Ronald L. Gilliland
280 E. Sample Road
Bloomington, IN
812-876-2358


SHEA
D.R. 313, P. 30

NOTE: The proposed use of each lot in this subdivision is single-family residential.

SETBACK TABLE

Frontyard Old State Road No. 37 ... 35 feet from right-of-way
Frontyard ... 50 feet

Sec 14

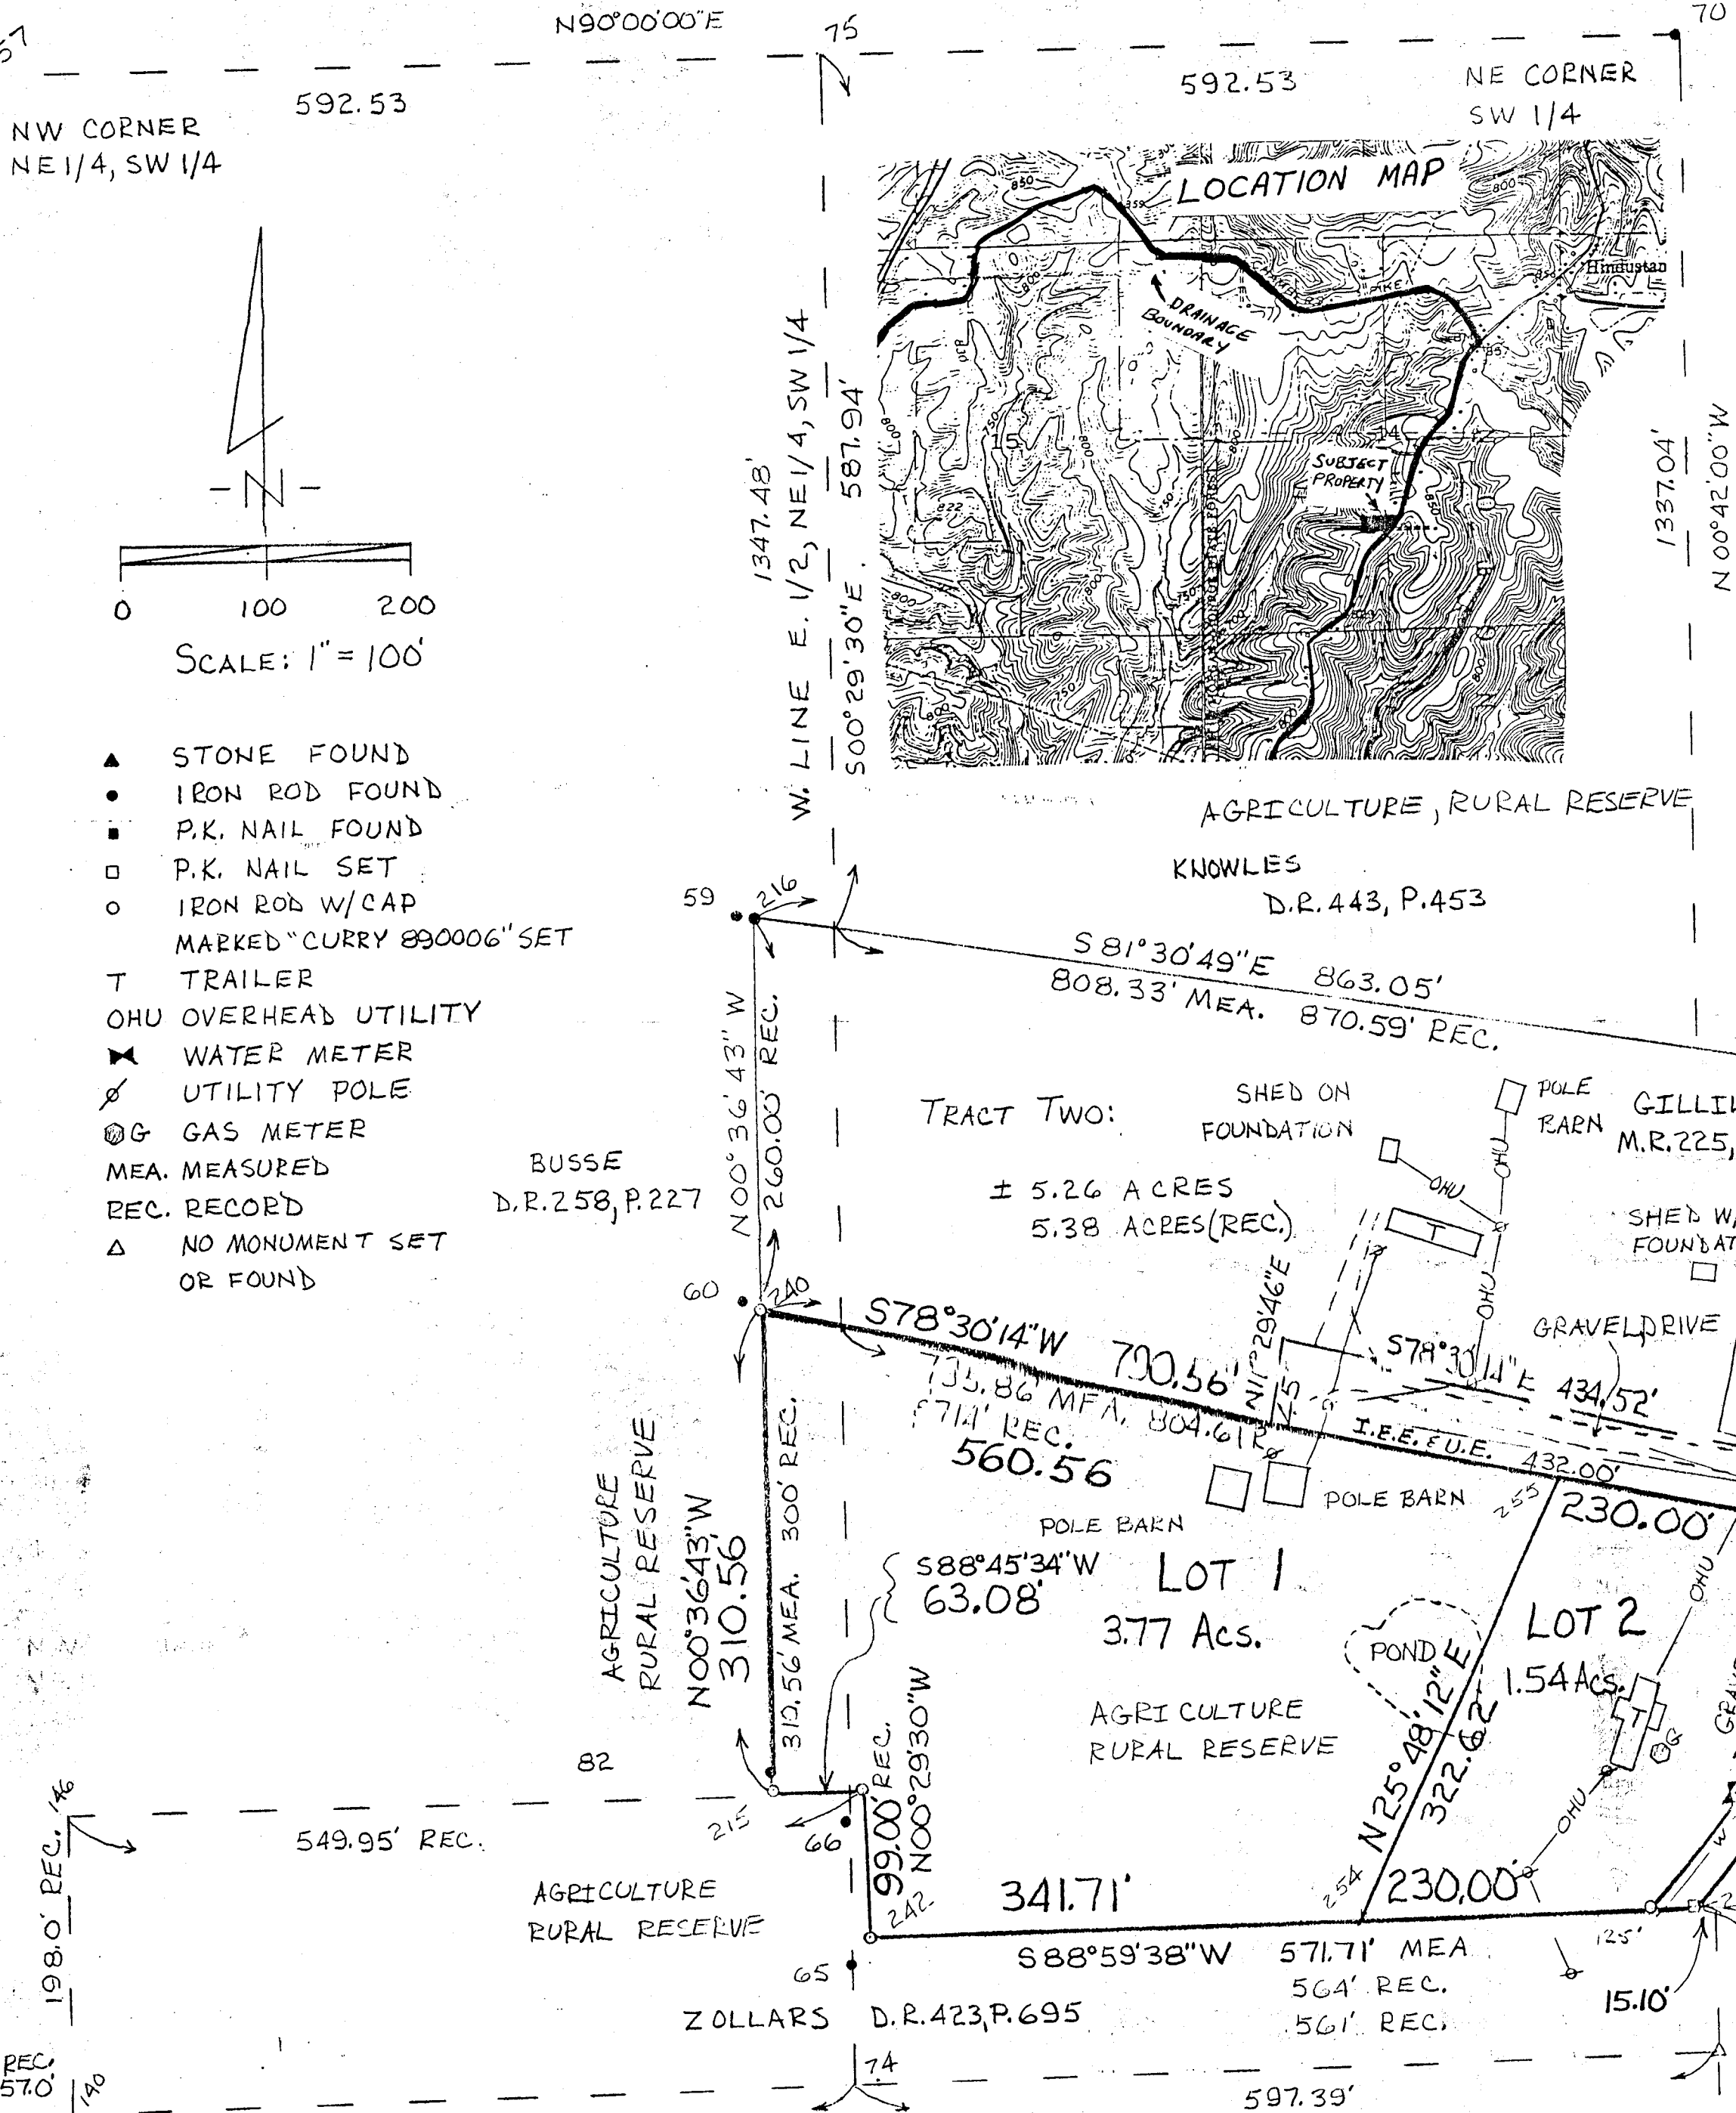

- ▲ STONE FOUND
- IRON ROD FOUND
- P.K. NAIL FOUND
- P.K. NAIL SET
- IRON ROD W/CAP
- MARKED "CURRY 890006" SET
- T TRAILER
- OHU OVERHEAD UTILITY
- ✕ WATER METER
- ✕ UTILITY POLE
- ⊗ GAS METER
- MEA. MEASURED
- REC. RECORD
- △ NO MONUMENT SET OR FOUND

SCALE: 1" = 100'

NW CORNER
NE 1/4, SW 1/4

NE CORNER
SW 1/4

LOCATION MAP

AGRICULTURE, RURAL RESERVE

KNOWLES
D.R. 443, P. 453

TRACT TWO:

± 5.26 ACRES
5.38 ACRES (REC.)

GILLILAND
M.R. 225, P. 570

LOT 1
3.77 Acs.

LOT 2
1.54 Acs.

AGRICULTURE
RURAL RESERVE

AGRICULTURE
RURAL RESERVE

ZOLLARS
D.R. 423, P. 695

571.71' MEA.
564' REC.
561' REC.

SE CORNER
NE 1/4, SW 1/4

CENTERLINE
OLD STATE RD. #37 (ASPHALT, 20' WIDE) (MAJOR COLLECTOR)

Δ = 30° 43' 47"
RAD. = 501.14'
ARC. = 268.78'
CHORD = 265.57'
CD. BRG. S 30° 03' 47" W

PRICE
D.R. 428, P. 73

AGRICULTURE
RURAL RESERVE

"POINT A"
S 14° 41' 54" W
11.09'

CENTERLINE
OLD STATE RD. #37 (ASPHALT, 20' WIDE) (MAJOR COLLECTOR)


SHEA
D.R. 313, P. 30

NOTE: The proposed use of each lot in this subdivision is single-family residential.

SETBACK TABLE

Frontyard Old State Road No. 37 ... 35 feet from right-of-way
Frontyard ... 50 feet

Sec 14

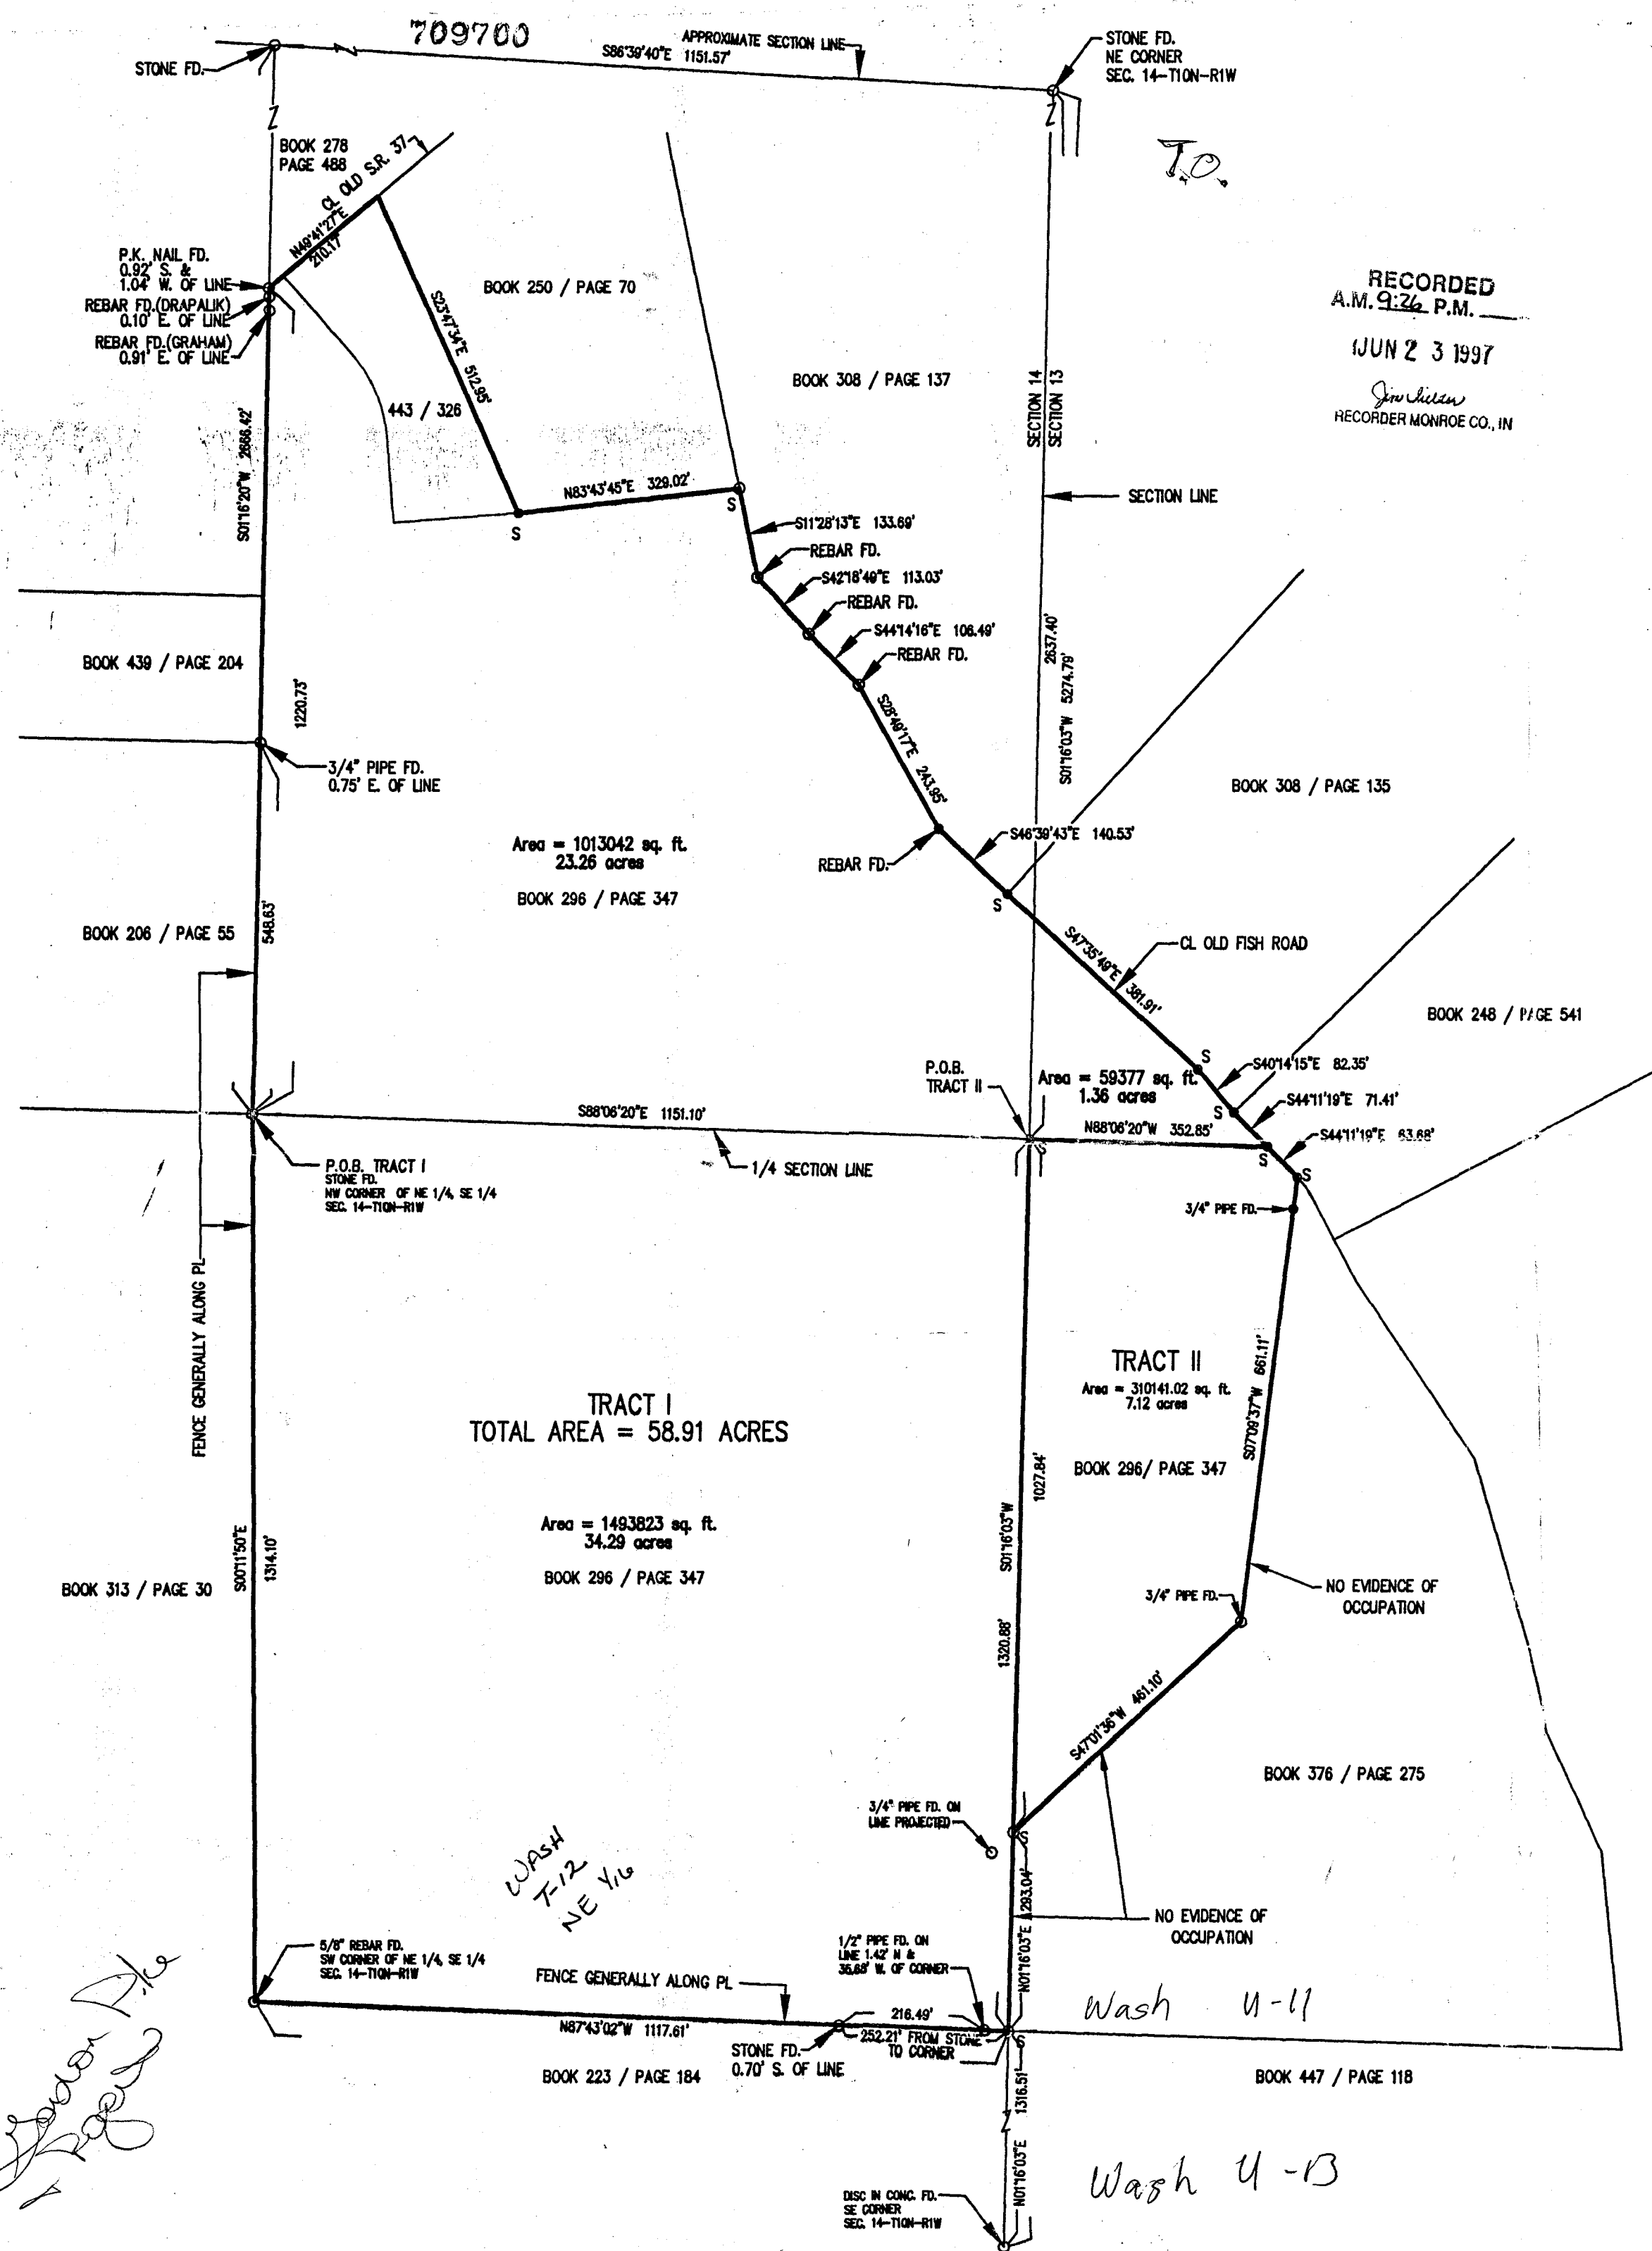

RECORDED
A.M. 9:26 P.M.
JUN 23 1997
Recorder Monroe Co., IN

LEGEND

PROPERTY LINE	---
5/8" REBAR WITH CAP (TO BE SET)	○
DEED RECORD BOOK AND PAGE	300/299
FOUND	FD.

REPORT OF SURVEY

In accordance with Title 865, Chapter 12 of the Indiana Administrative Code, a report of survey is required to explain procedures used in establishing the subject property lines and to provide an opinion regarding uncertainties in surveyed property lines.



The following procedures were used to establish the subject property lines.

1. The section line between Sections 13 and 14 was established by found monuments. No monument was found at the quarter corner.
2. The west line of the east half of the northeast quarter of Section 14 was established by found monuments.
3. The south line of the northeast quarter of Section 14 was established by a found monument on the west end and a split of the section line for the east end.
4. The west line of the northeast quarter of the southeast quarter was established by found monuments. The south line of the same quarter section was established by a found monument at the west end and by projecting through a found monument, near the east end, to the section line.
5. The north line of Tract II was established by an easterly prolongation of the east-west quarter section line of Section 14. This line will serve as an outboundary line for a subdivision of Tract I. This line is not intended to be a quarter section line for Section 13.
6. Many of the easterly lines of Tract I run with the centerline of an abandoned road. These lines were established by a combination of found monuments and physical centerlines.
7. The lines of the tract of land described in Deed Record Book 250, page 70 were established by a best fit with the Section line, centerline of Old S.R. 37 and the deed calls. There was a closure error in this deed.
8. The southerly and easterly lines of Tract II were established by found monuments. These lines were extended or shortened to terminate on the section line or on the centerline of the old road.

Uncertainties in the boundary positions may result from any or all of the following factors:

- A. Availability and Condition of Reference Monuments
Found monuments were in good condition.
- B. Ambiguities in Record Description
The adjoining tract (DR 250, pg. 70) contained a closure error. Generally the remaining adjacers were consistent with the subject parcels in that they called USPLSS lines or road centerlines.
- C. Inconsistencies in Lines of Occupation
No significant inconsistencies were found.
- D. Theoretical Uncertainty

Due to random errors caused by survey instrument precision and survey field methods used, the theoretical uncertainty of all points in this survey is 0.5 feet, which meets the requirements of a Class "C" survey as defined in the survey standards. This means that the actual field position of all points in this survey is within this uncertain distance from the theoretical point locations as shown on the survey plat.

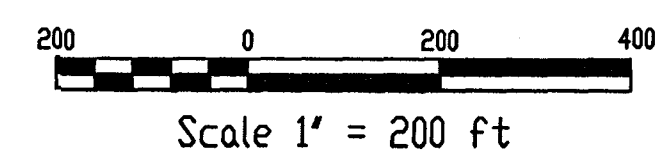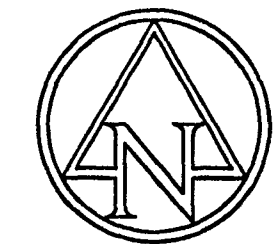

ZONING : ESTATE RESIDENTIAL & AG - RURAL RESERVE
BASIS OF BEARING: SURVEY BY DRAPALIK, DATED 15 APRIL, 1996
AND RECORDED IN SURVEY BOOK 4, PAGE 13
SOURCE OF TITLE: DEED RECORD BOOK 296, PAGE 347 AND
DEED RECORD BOOK 443, PAGE 326

LEGAL DESCRIPTION


Tract I:
Part of the East half of the East half of Section 14, Township 10 North, Range 1 West:

Commencing at a stone found at the Northeast corner of said Section; thence North 86 degrees 39 minutes 40 seconds West 1151.57 feet to a stone found; thence South 01 degrees 16 minutes 20 seconds West 2666.42 feet to a stone found at the Northwest corner of the Northeast quarter of the Southeast quarter of said Section, said point being the point of beginning; thence North 01 degrees 16 minutes 20 seconds East 1220.73 feet to the centerline of Old State Road 37; thence North 48 degrees 41 minutes 27 seconds East 210.17 feet along said centerline; thence South 23 degrees 47 minutes 34 seconds East 512.95 feet; thence North 83 degrees 43 minutes 45 seconds East 329.02 feet to a point on the centerline of Old Fish Road; thence along said centerline the following eight (8) courses; 1) South 11 degrees 28 minutes 13 seconds East 133.69 feet; 2) South 42 degrees 18 minutes 49 seconds East 113.03 feet; 3) South 44 degrees 14 minutes 16 seconds East 106.49 feet; 4) South 28 degrees 49 minutes 17 seconds East 243.95 feet; 5) South 46 degrees 39 minutes 43 seconds East 140.53 feet; 6) South 47 degrees 35 minutes 49 seconds East 381.91 feet; 7) South 40 degrees 14 minutes 15 seconds East 82.35 feet; 8) South 44 degrees 11 minutes 19 seconds East 71.41 feet; thence leaving said centerline North 88 degrees 06 minutes 20 seconds West 352.85 feet; thence South 01 degrees 16 minutes 03 seconds East 1320.88 feet; thence North 87 degrees 43 minutes 02 seconds West 1117.61 feet; thence North 00 degrees 11 minutes 50 seconds West 1314.10 feet to the point of beginning, containing 58.91 acres, more or less.

Tract II:
Part of the West half of the West half of Section 13, Township 10 North, Range 1 West: Beginning at the Northwest corner of the Southwest quarter of Section 13, Township 10 North, Range 1 West; thence South 88 degrees 06 minutes 20 seconds East 352.85 feet to the Centerline of Old Fish Road; thence South 44 degrees 11 minutes 19 seconds East along said centerline 63.68 feet; thence leaving said centerline South 07 degrees 09 minutes 37 seconds West 661.11 feet; thence South 47 degrees 01 minute 36 seconds West 461.10 feet to a point on the West line of said Section 13; thence along said West Section line North 01 degree 16 minutes 03 seconds East 1027.84 feet to the point of beginning, containing 7.12 acres, more or less.

I, Richard E. Waltrip, Indiana LS29500010, hereby certify that the attached plat and legal description represents a Class "C" survey in accordance with survey standards set forth in Title 865, Chapter 12 of the Indiana Administrative Code and in witness thereof I hereunto attach my hand and seal this 2nd day of June, 1997.

Richard E. Waltrip
Richard E. Waltrip, LS29500010
Bynum Fanyo & Associates, Inc.
528 North Walnut Street
Bloomington, Indiana 47404
(812) 332-8030

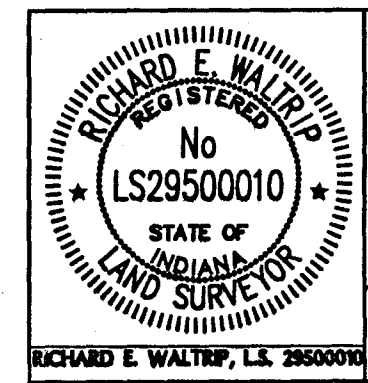

MUSGRAVE PROPERTY
A PART OF THE EAST 1/2 OF SECTION 14,
A PART OF THE WEST 1/2 OF SECTION 13,
T10N - R1W
MONROE COUNTY, INDIANA

PLAT OF SURVEY

OWNERS: ROBERT & PATSY MUSGRAVE
DRAWING NO. 409715
SHEET 1 OF 1

MONUMENT RECORD



STATE OF INDIANA - COUNTY OF MONROE

SECTION 24, TOWNSHIP 10 North, RANGE 1 West

MONUMENT DESCRIPTION & REMARKS

- needs to be checked < different
monuments, Rich Waltrip calls for
Disc in concrete >

RECOVERY TIE DRAWING

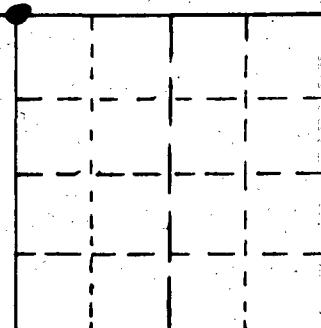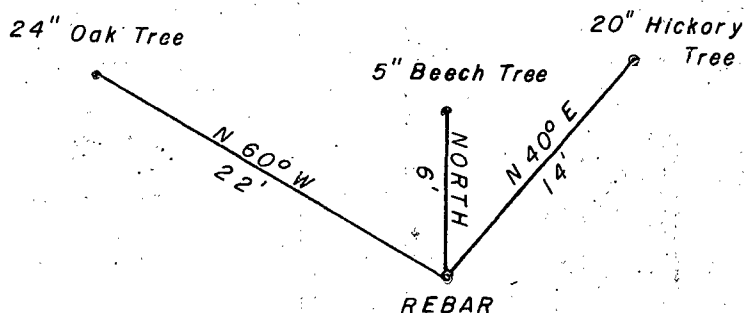

(•) AT CORNER



NOT TO SCALE

STATE OF INDIANA

COUNTY OF Monroe

I, Edmund O. Farkas HEREBY CERTIFY THAT THIS
DOCUMENT WAS PREPARED UNDER MY DIRECTION IN ACCORDANCE
WITH THE PROVISIONS OF SECTION 17-3-64-4 - 17-3-64-8 OF
THE INDIANA CODE, BEING ACTS OF 1965, CHAPTER 319; AND
THE ABOVE DATA IS GIVEN UNDER MY HAND AND SEAL
THIS 10 DAY OF June, 1982 A.D.

SPACE
RESERVED
FOR
RECORDING
OFFICER.INDIANA REGISTERED LAND SURVEYOR NO. S0114


OR

UNITED STATES GOVERNMENT AGENCY

TOWNSHIP:
Washington

CORNER I.D.

12

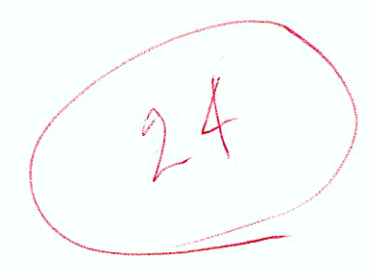

NOTE - MOST REFERENCES SHOW THIS LAST $\frac{1}{2}$ MILE OF FRACTIONAL SECTIONS TO BE DIVIDED INTO A FULL $\frac{1}{4}$ AND WITH ALL OF THE DIFFERENCE IN THE LAST $\frac{1}{4}$. THIS $\frac{1}{2}$ MILE, HOWEVER, HAS BEEN SPLIT INTO TWO EQUAL FRACTIONAL $\frac{1}{4}$ 'S FROM PREVIOUS SURV. THEREFORE POINTS 618, 625, 615, & 610 WERE ESTABLISHED AT MIDPOINTS OF THIS FRACTIONAL $\frac{1}{2}$ MILE.

Kevin Patten


MONUMENTS TO BE SET BY STATE 3000 - 606, 607, 610, 623, 626, ~~624~~

MONUMENTS TO BE SET 623, 627, 625, 629, 621, 620,
OR RESET BY POTTER. 608, 631

MR. VOLLMER,
LET ME KNOW WHAT TYPE OF MONUMENTS YOU SET
~~AT~~ ~~623~~ ~~626~~ ~~626~~ SO I CAN SHOW THIS ~~ON~~
ON THE REVISED DRAWING OF THE FERGUSON SURVEY

Kevin Fetter

12

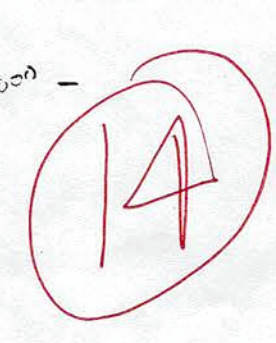

24

Kevin Pattee

MONUMENTS TO BE SET 623, 627, 625, 629, 621, 620,
OR RESET BY POTTER. 608, 631

100b - Kevin Fetter

Nov the 11th A D 1834

Ran the following lines and made the following corners in Section No 14 Township No 10 North, of Range No 1 west for Daniel B Hendricks, Charles Carr and Mark R Smith Length of the line from the South east corner to the Eastern $\frac{1}{2}$ mile post of said section 162 Poles & 19 links Length of line from the western $\frac{1}{2}$ mile post to the S.W. corner 163 Poles & 14 links length east and west 228 Poles & 8 links

Witness tree made at the Eastern $\frac{1}{2}$ mile post of Section 14 Beech 20 inches in diameter S 60° W 18 links distant

Witness tree made at the NW corner of the S.E. qr of the S.E. qr of Sec No 14 Beech 20 inches in diameter S 60° W 7 $\frac{1}{2}$ links distant Buck 8 inches in diameter N 30° E 48 links distant

Jesse Williams and John Lents Chain bearers by consent of parties

James W Spencer
Monroe County Surveyor

gm 8 17



The first survey of J. L. Payson Dec

Dec 5th A D 1834 T. 9 N 2 W

Ran the following lines and made the following corners for Mesdag and Houston — Chainman flagman and axman sworn

commencing at the S.W. corner of Section 12 Thence east 1 mile Thence west $\frac{1}{4}$ mile established corner "a" Beech 8 inches in diameter N 89° E 2 links distant Sugar 18 inches in diameter N 88° W 19 links distant

"b" half mile corner on South line white oak 30 inches in diameter S 89° E 37 16 dist white oak 24 inches in diameter S 89° E 48 links distant

"c" Hickory 15 inches in diameter S 44° W 34 $\frac{1}{2}$ links distant

Hickory 24 inches in diameter S 41° E 33 $\frac{1}{2}$ links distant

"d" Hickory 11 inches in diameter S 87° E 111 links distant

Gum 50 inches S 45° E 76 links distant


"e" Ironwood 5 inches in diameter S 84° E 32 links distant

white oak 24 inches in diameter S 35° E 40 links distant

"f" white oak 14 inches in diameter N 41 $\frac{1}{2}$ W 78 links distant

This is in
HP FILE, FULFORD
has many

12

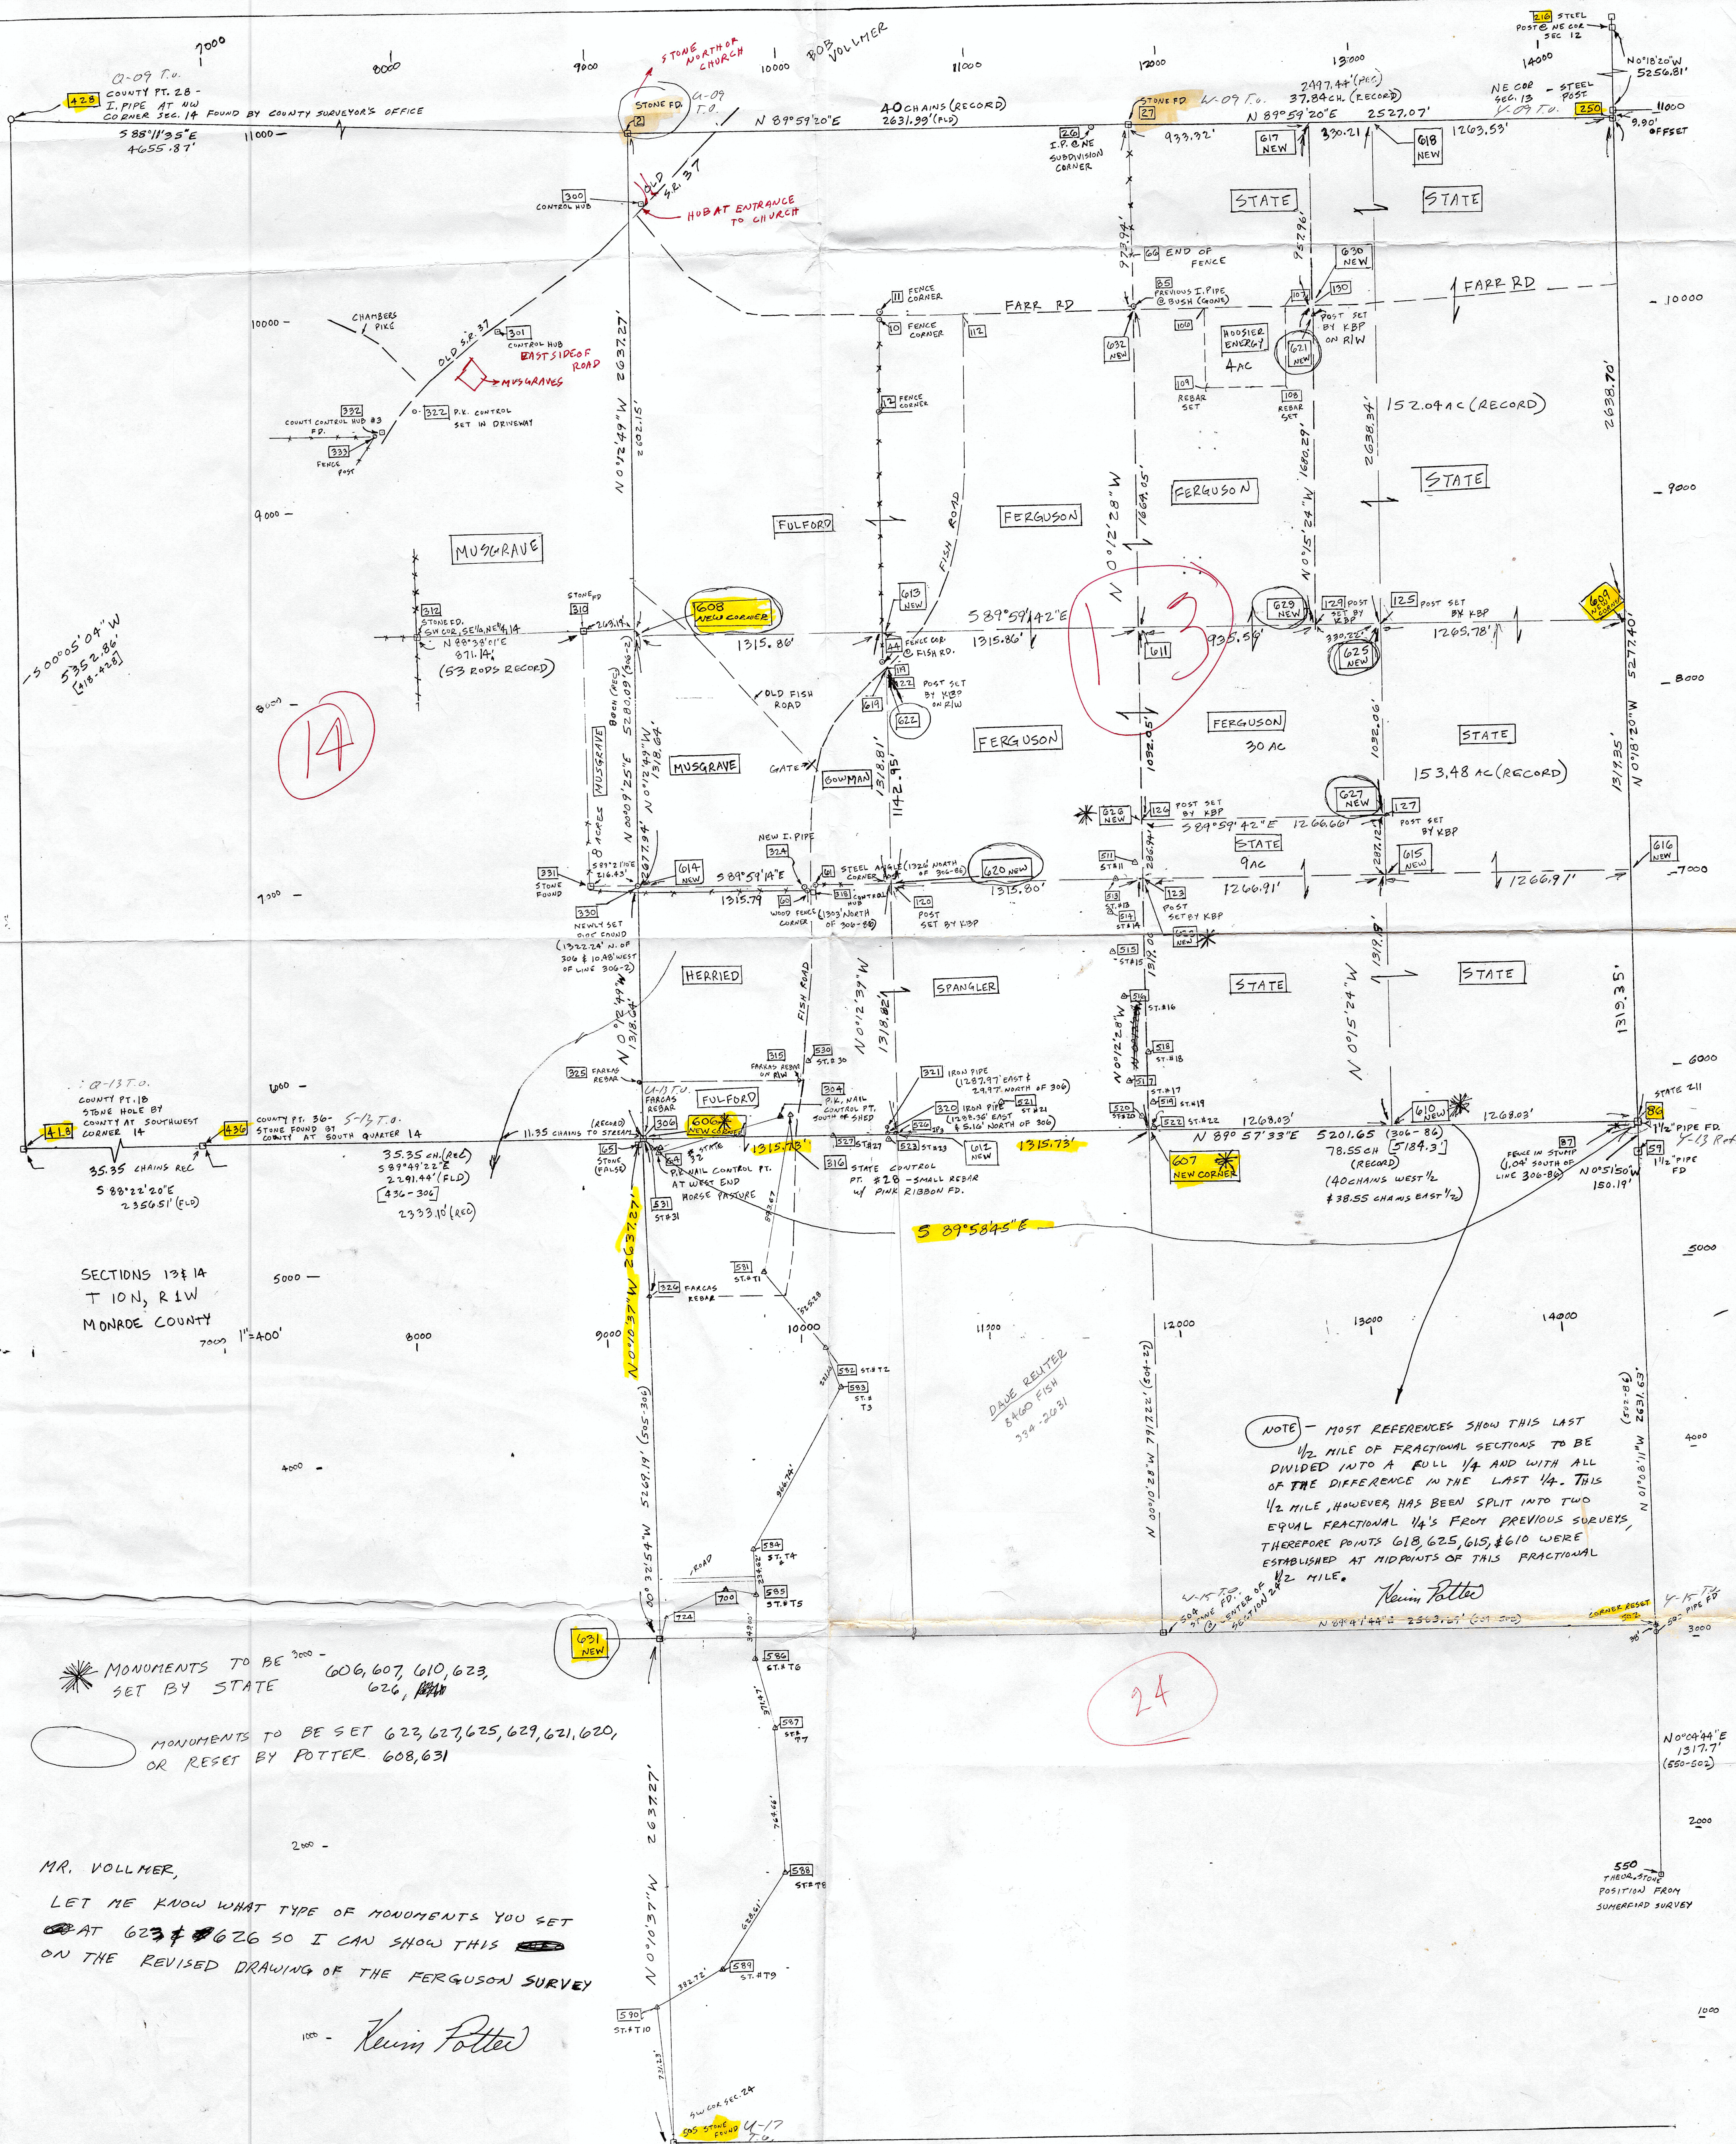

MONUMENTS TO BE SET BY STATE 606, 607, 610, 623, 626, 627, 628,1000

MR. VOLLMER,
LET ME KNOW WHAT TYPE OF MONUMENTS YOU SET
AT 623 & 626 SO I CAN SHOW THIS
ON THE REVISED DRAWING OF THE FERGUSON SURVEY
Kevin Potter

NOTE - MOST REFERENCES SHOW THIS LAST
1/2 MILE OF FRACTIONAL SECTIONS TO BE
DIVIDED INTO A FULL 1/4 AND WITH ALL
OF THE DIFFERENCE IN THE LAST 1/4. THIS
1/2 MILE, HOWEVER, HAS BEEN SPLIT INTO TWO
EQUAL FRACTIONAL 1/4'S FROM PREVIOUS SURVEYS.
THEREFORE POINTS 618, 625, 615, & 610 WERE
ESTABLISHED AT MIDPOINTS OF THIS FRACTIONAL
1/2 MILE.
Kevin Potter

March the 30th 1853

Surveyed for Charles Birch in
Section 16 T 7 R 2 W and established the corners of
the N E qr of the N W qr of said Section

Witness trees for the N W corner Birch 15 in S 61° E 62 lks
" " " " S W " Birch 20 N 63½° E 31 lks
" " " " S E " Ironwood 5 N 15° E 62 "
" " " " W oak — N 38° W 4 poles 9 lks

Wm D Moore & Chas
Thomas Clapham } Sworn

James Woodburn
Deft S.

April the 6th 1853

Established for C. Hare Mrs Johnson
and Esq Knapp the S E corner of the N W qr of
the N W qr of Section 14 T 10 R 1 W

Witness trees W oak 24 S 52 E 23 lks dot
" " " " poplar 5 N 42½ E 32 "

Also for Esq Knapp the N W cor of S W qr of N E qr
of Section 15 T 10 R 1 W

Witness trees Elm 2½ S 55° W 4 lks
" " " " Birch 16 N 14½ W 25 "

M Collier & Chas
H Brown } Sworn

James Woodburn
Deft Sur M & C

Established for James Miller and Wm Curry the S E
corner of the S W qr of Section 34 T 8 R 1 W

Witness tree Birch 10 S 45 W 25 lks

Also the S W corner of the east half of the S E
of Section 35 T 8 R 1 W

Witness trees Dogwood 7 S 15 E 10 lks
" " " " Sugar 16 N 71 E 41½ "

Also the N W cor of the same

Witness trees mulberry 12 South 3 lks
" " " " Sugar 6 N 30° W 9 "

James Woodburn
Deft Sur

at a { a Sand Stone planted marked with a + witnessed by
 a Red Oak 15 inches in diameter North 80 West 28 links dist
 a Maple 8 " " South $4\frac{1}{2}$ East $31\frac{1}{2}$ " " Magnetic North

at B { a Sand stone planted marked with a + witnessed by
 a Black Oak 13 inches in diameter South $19\frac{1}{2}$ East 53 $\frac{1}{2}$ links
 do 5 " " South 87 East 17 $\frac{3}{4}$ " " Magnetic North

at C { a Sand stone marked with a + witnessed by
 a Beech 25 inches in diameter South 57 W $45\frac{1}{2}$ links dist
 Black Walnut 6 S 33 E 54

at d { a Sand stone planted marked with a + witnessed by
 an Ash 14 S 6 E $10\frac{3}{4}$ links dist,
 Elm 13 N $13\frac{1}{2}$ E $36\frac{3}{4}$ " " Magnetic North

at E { a Sand Stone planted marked with a + witnessed by
 a Beech 18 N $3\frac{1}{2}$ E 28 $\frac{1}{2}$ links dist
 Dogwood 4 S 84 W $9\frac{1}{8}$ " " Magnetic North Geo W. Cannoy
 M. E. S.

The above Survey was made in compliance with
 the following notice Aug 18th 1879.

Notice of Survey

Notice is hereby given to Martha Carroll, John Hupps,
 Sarah McPike, John Smith, Dennis Kendrick, L. D. Polley,
 C. G. Corr, James M. Brown, Malachi Collier,
 Francis Brown, Thomas G. Brown & J. M. Carroll,
 that I will proceed together with the County Surveyor
 or his Deputy to run, locate and establish all the lines
 and corners necessary in Sections fourteen and fifteen
 (14 & 15) Town ten (10) North, Range one (1) west on the 28th of
 August 1879, between the hours of eight and twelve A. M. Said
 Survey will continue from day to day until completed.
 Said parties to meet at the residence of John Hupps,
 Daniel Baker

per Henry Garner
 I hereby certify that the above is a true copy of the
 original one now on file in my office

Geo W. Cannoy
 M. E. S.